


PROPOSED LOWER GROUND/GROUND

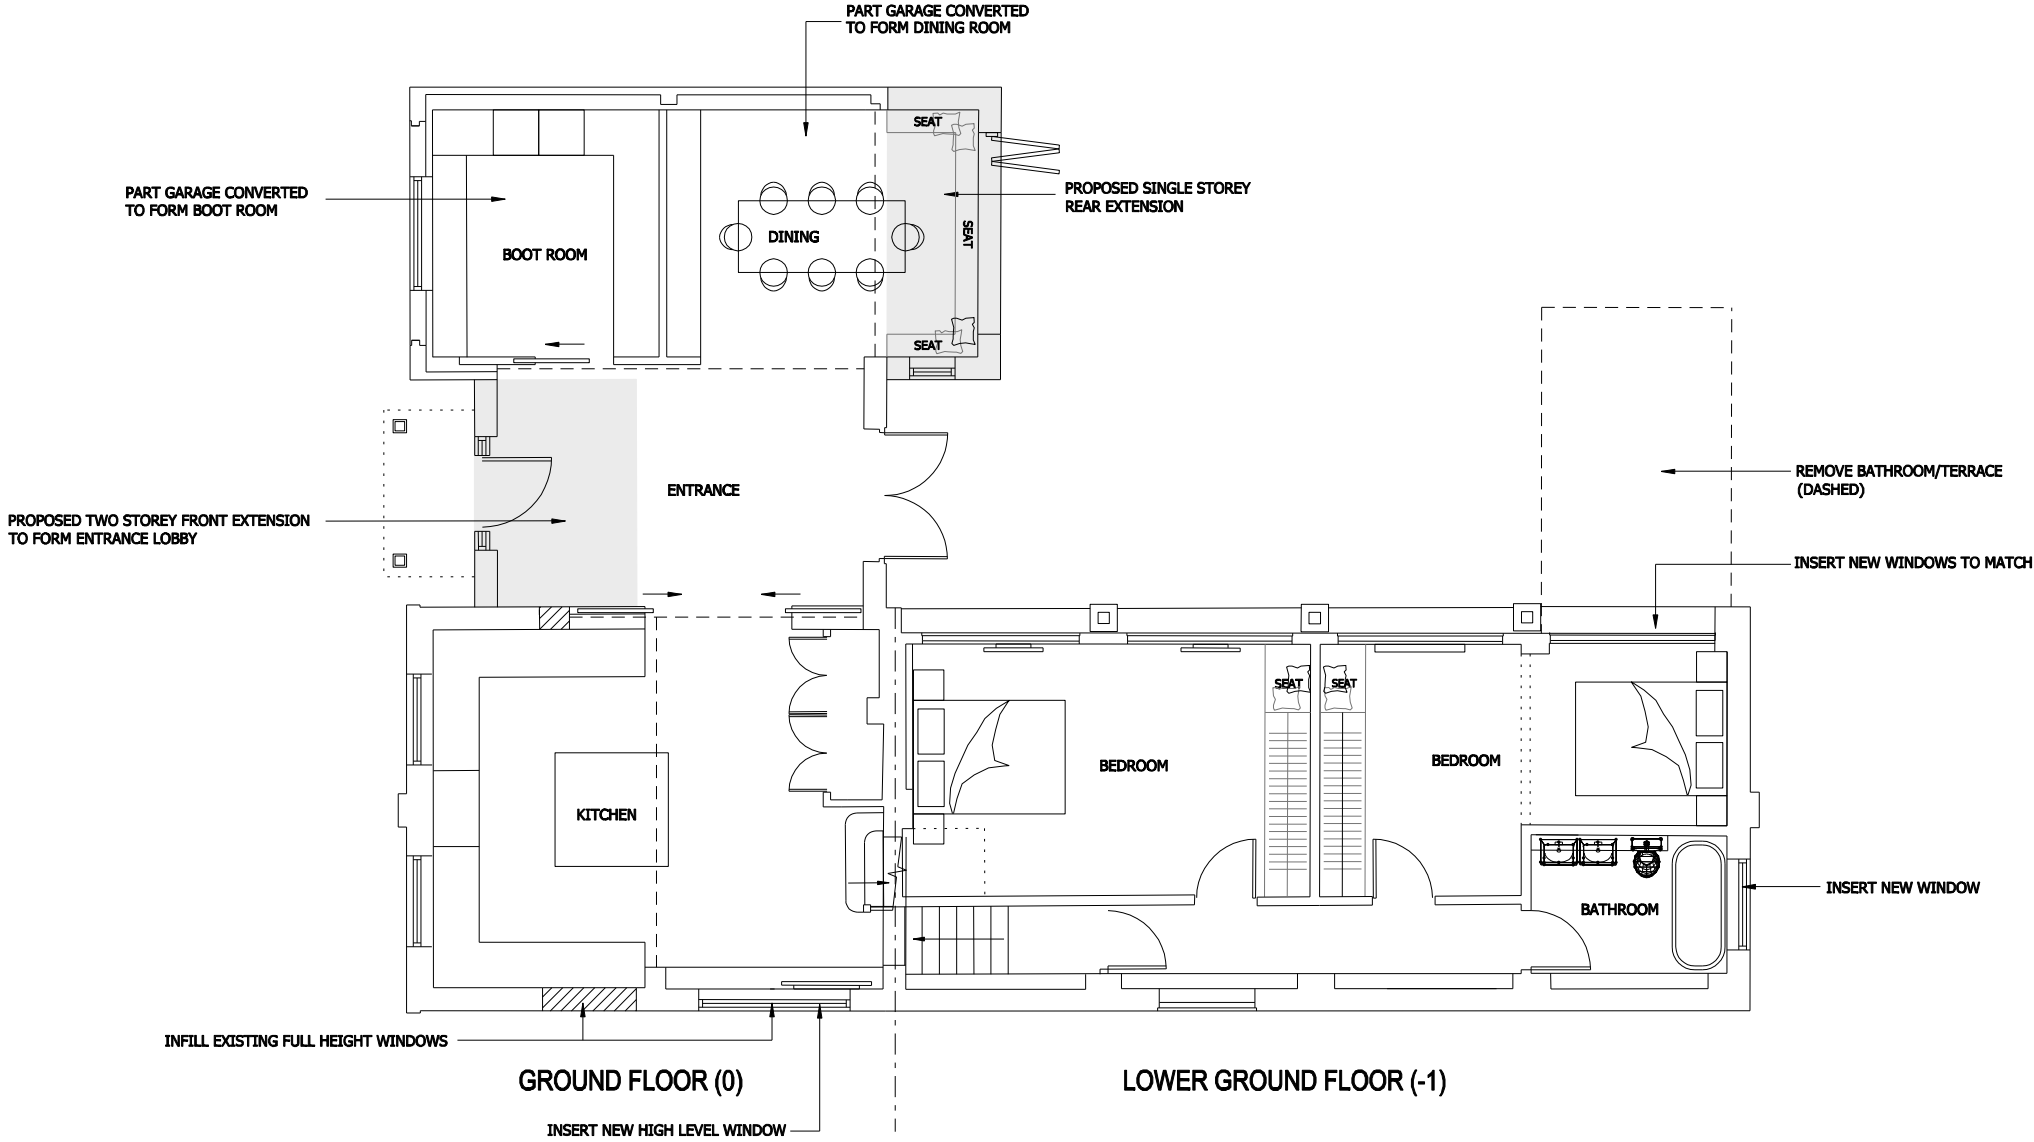

Rev	Date	Revision

Title: PROPOSED GROUND (-1) / GROUND (0) FLOORPLAN
Project: THE BARNS EXTENSION
LONDON ROAD
HITCHIN

Client: MR MCCARTHY & MS PILLAI
THE BARNS
LONDON ROAD
HITCHIN
SG4 7NE

AKT

Planning+Architecture

Chartered Town Planners and Architects

Kingswood Berrick Salome Wallingford
Oxfordshire OX10 6JQ T:01865 891497
www.archkingtech.co.uk

Date	Scale	Drawing No.	Revision
OCT 24	1:100@A3	J1102/PP111	