



EXISTING

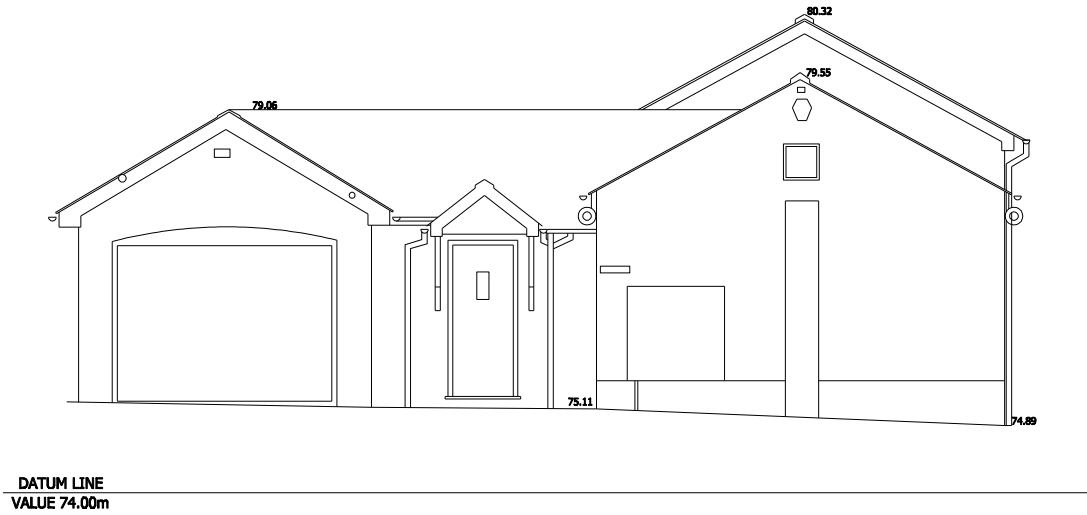


FRONT (1)

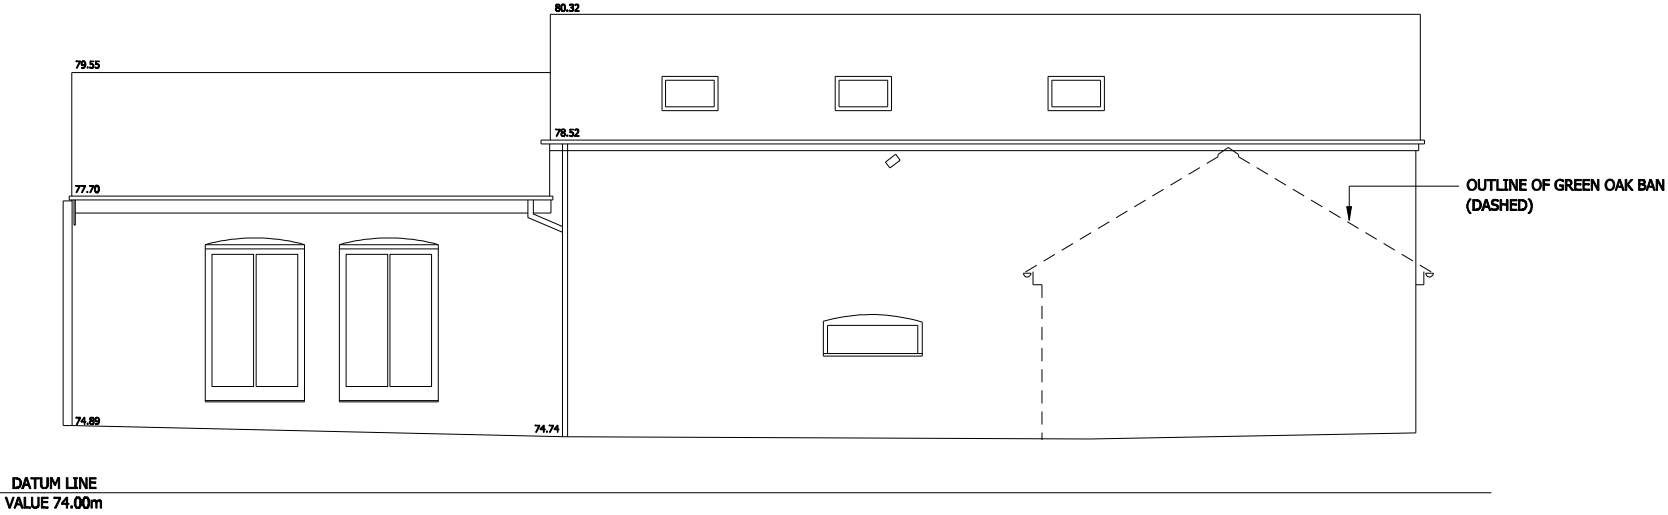


SIDE (2)




SIDE (3)

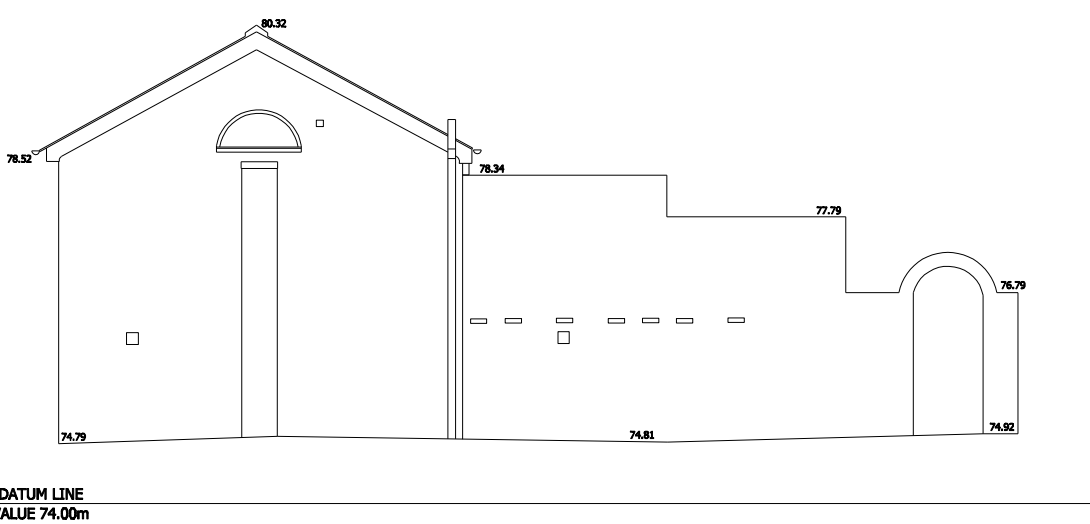


REAR (4)

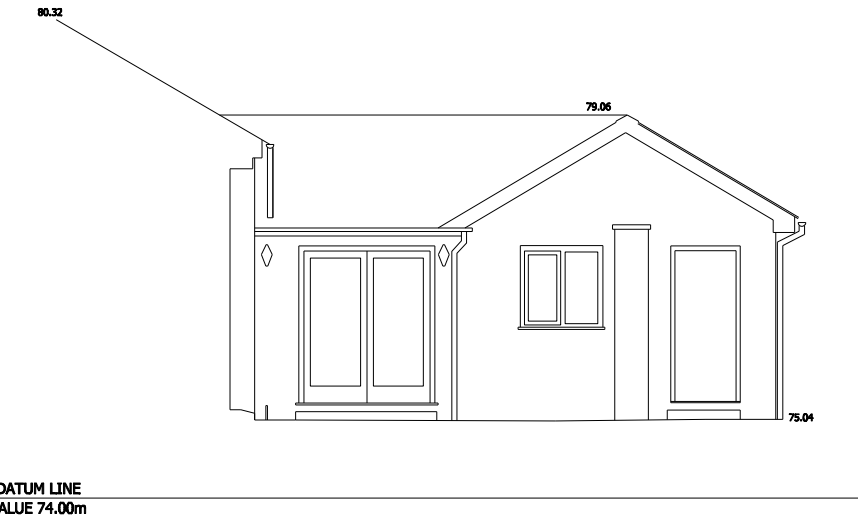

PART REAR (5)

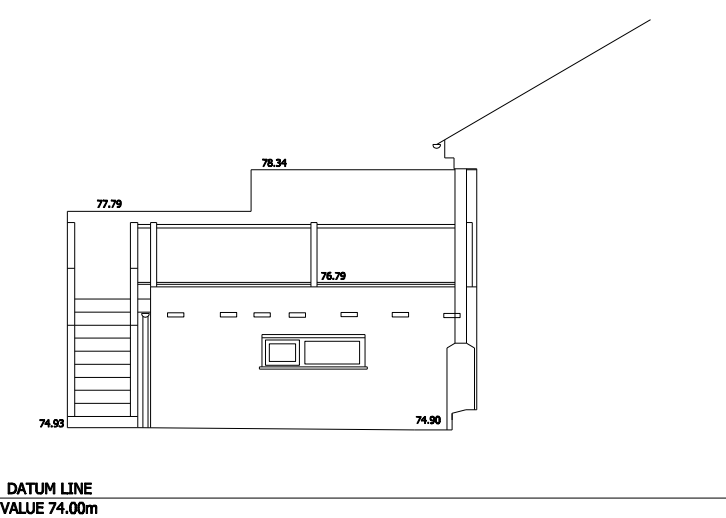

PART REAR (6)

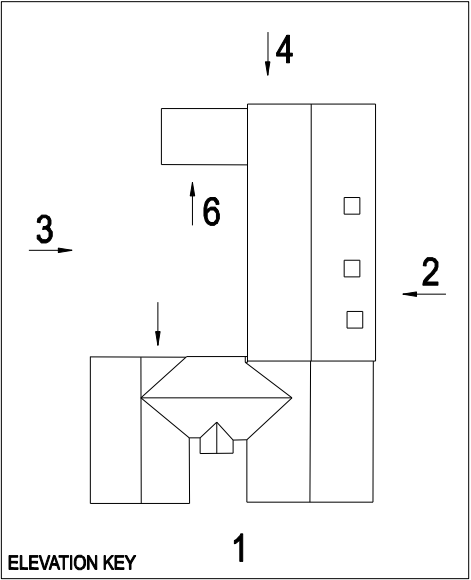

Rev	Date	Revision

Title: EXISTING ELEVATIONS
Project: THE BARNS EXTENSION
LONDON ROAD
HITCHIN

Client: MR MCCARTHY & MS PILLAI
THE BARNS
LONDON ROAD
HITCHIN
SG4 7NE

AKT

Planning+Architecture
Chartered Town Planners and Architects
Kingswood Berick Salome Wallingford
Oxfordshire OX10 6JQ T:01865 891497
www.archkingtech.co.uk

Date	Scale	Drawing No.	Revision
OCT 24	1:100@A3	J1102/PP103	