



NOT FOR CONSTRUCTION

Project	
23 Kipling Close, Hitchin, SG4 0DU	
Client	
Mr G Oruci	
Drawing Title	
Proposed Plans & Elevations	
Scale	Date
1:100/200 @ A2	28.12.2025
Drawing Reference	Drawn By
135A/KIP/DEC25	EP

Revision	Date	Drawn	Approved	Notes




Drawing Key:

Project North

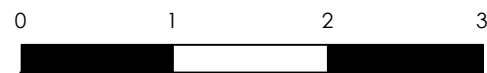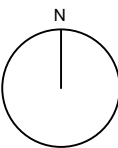

Drawing number

03

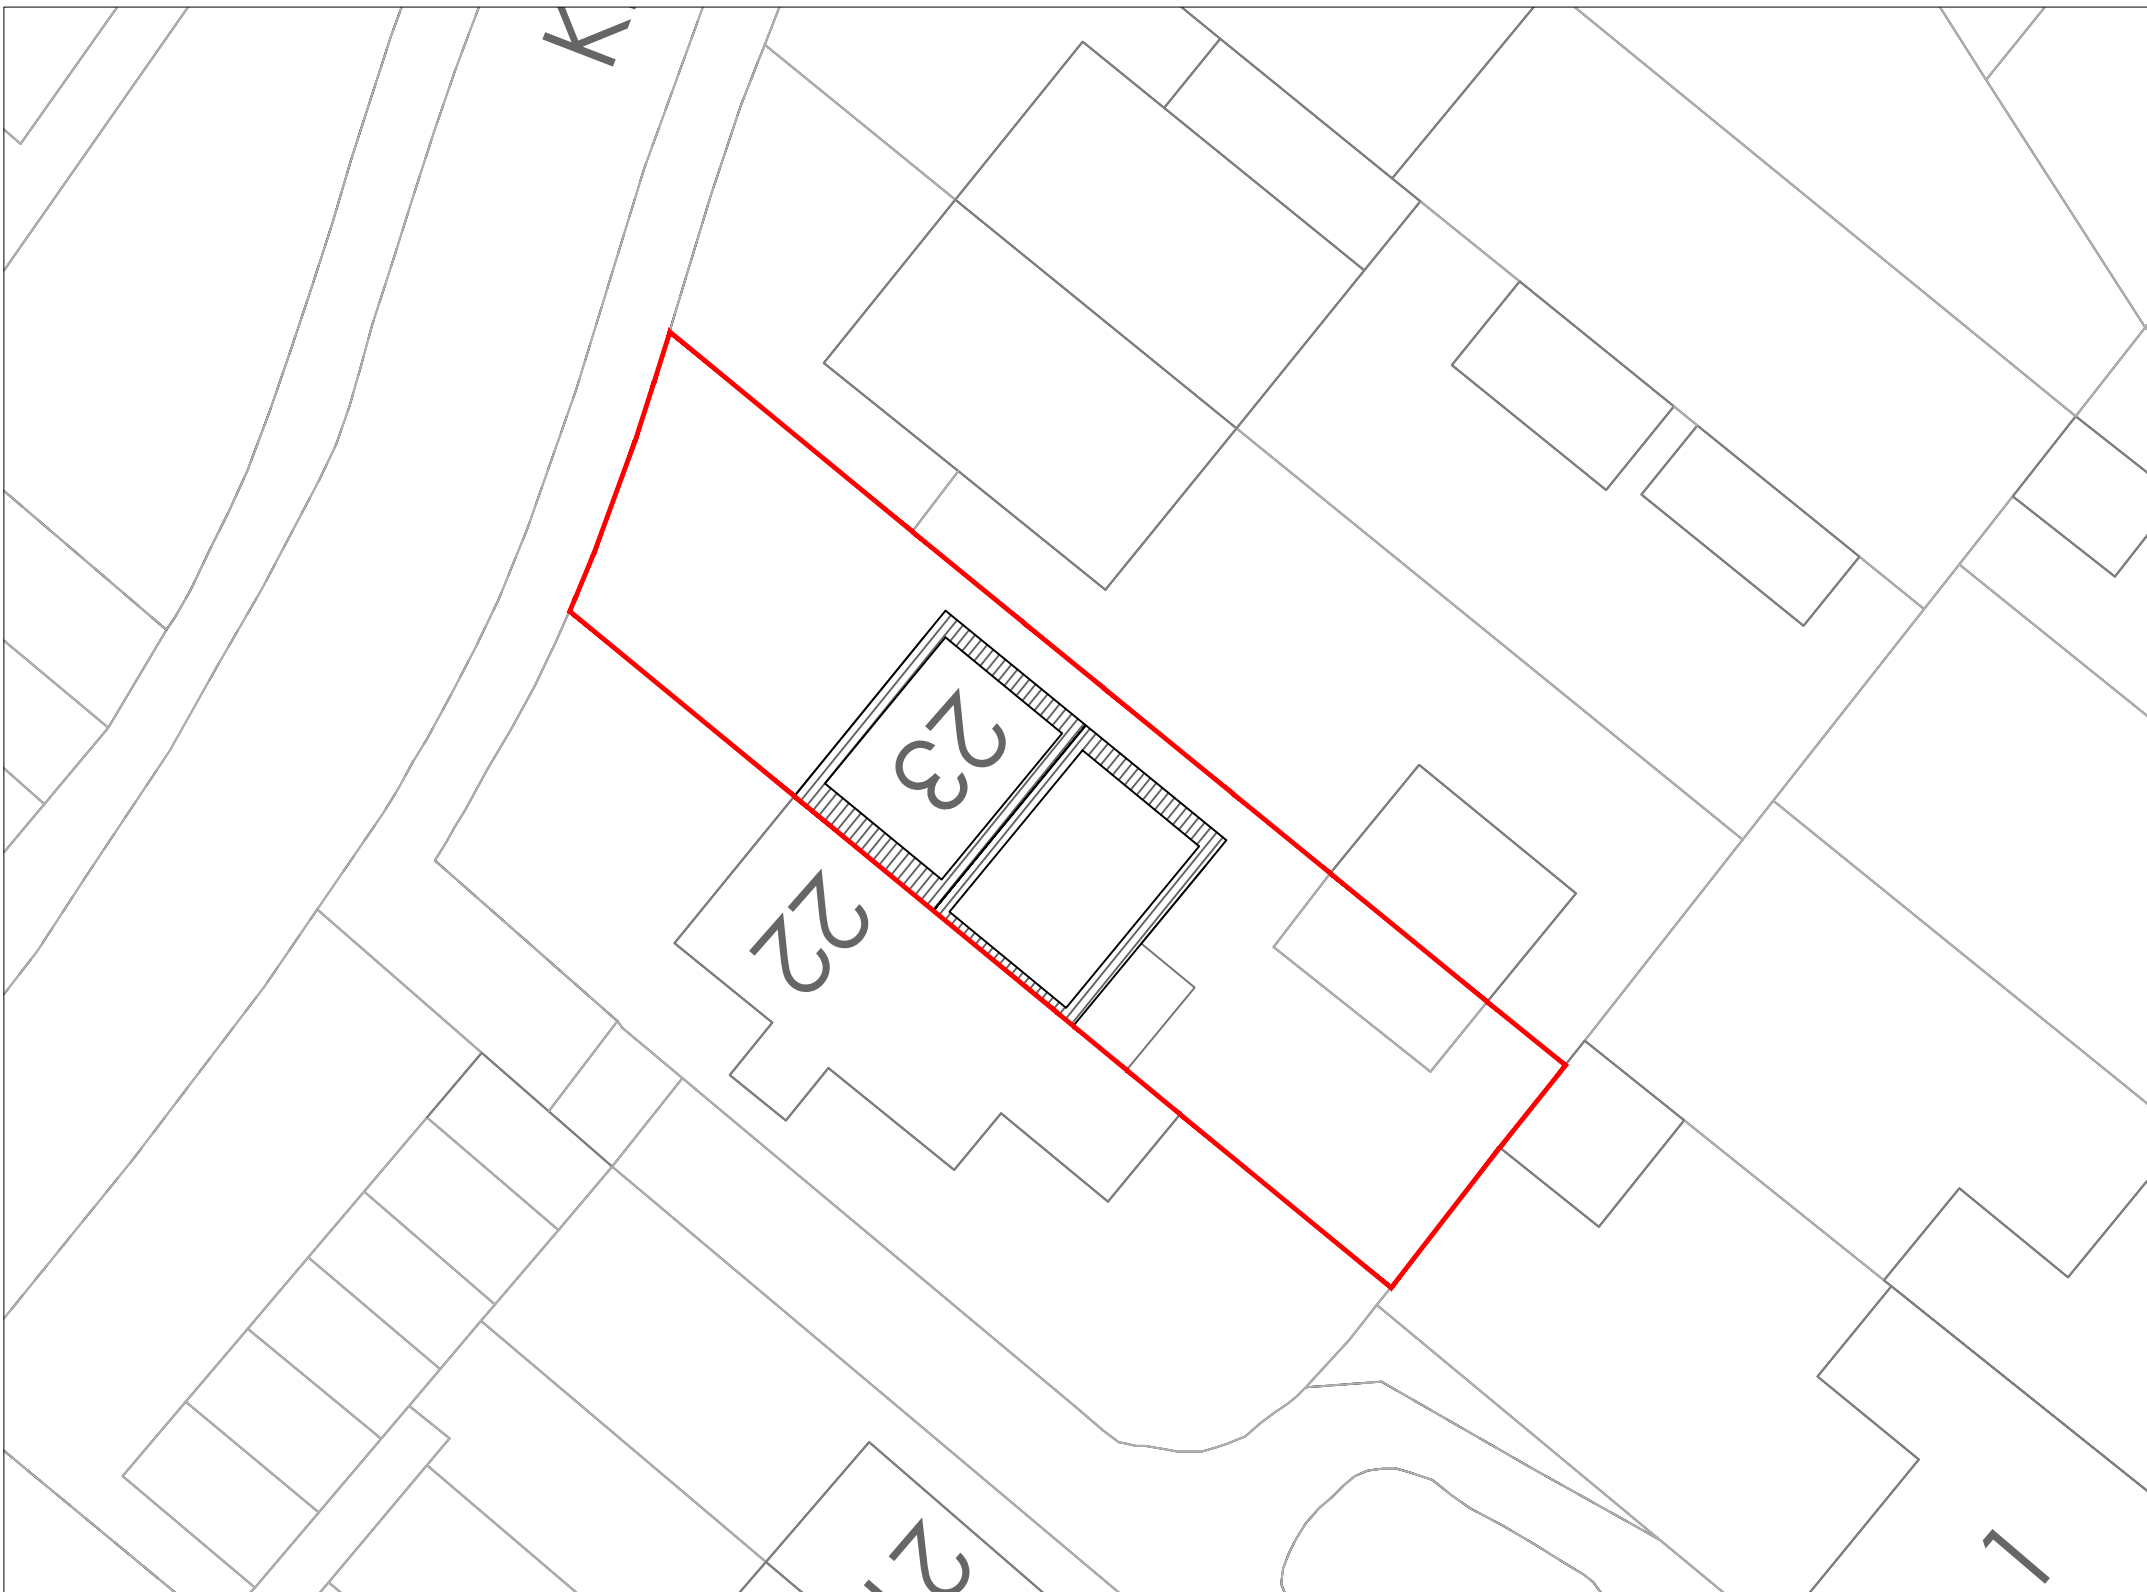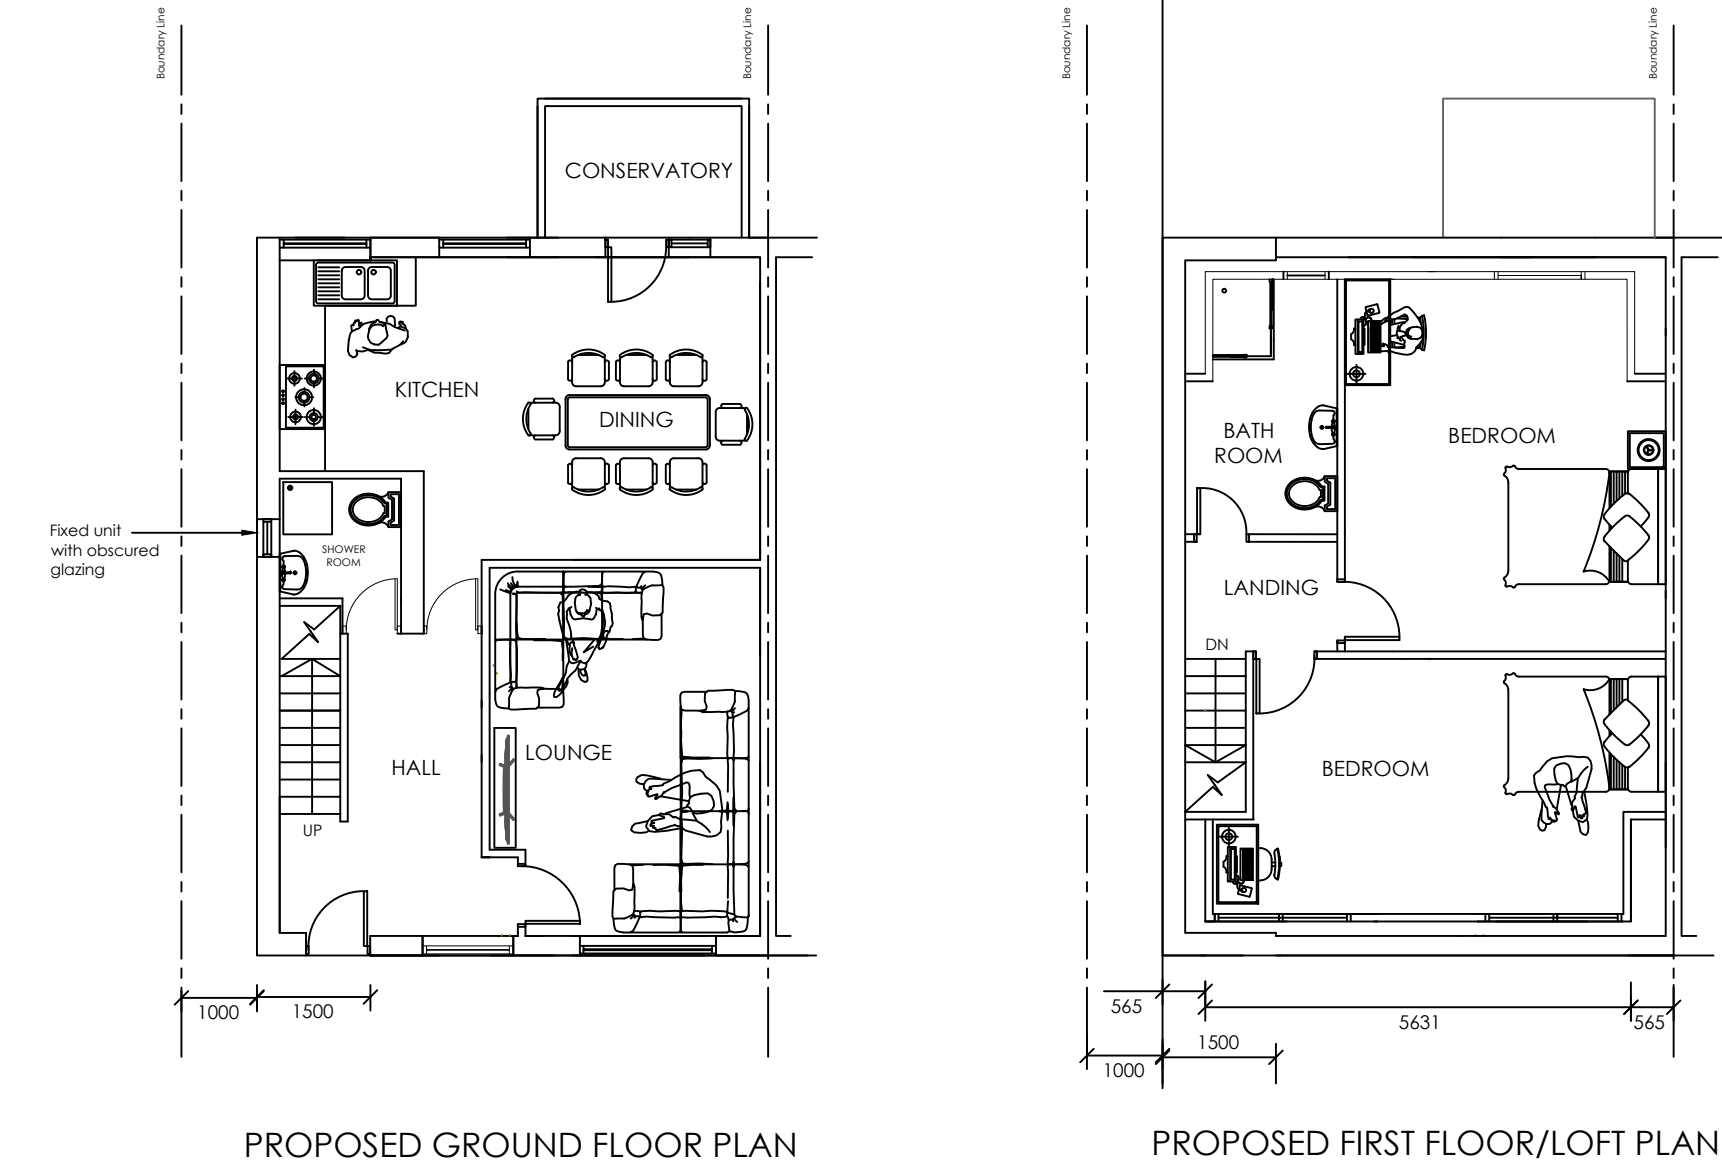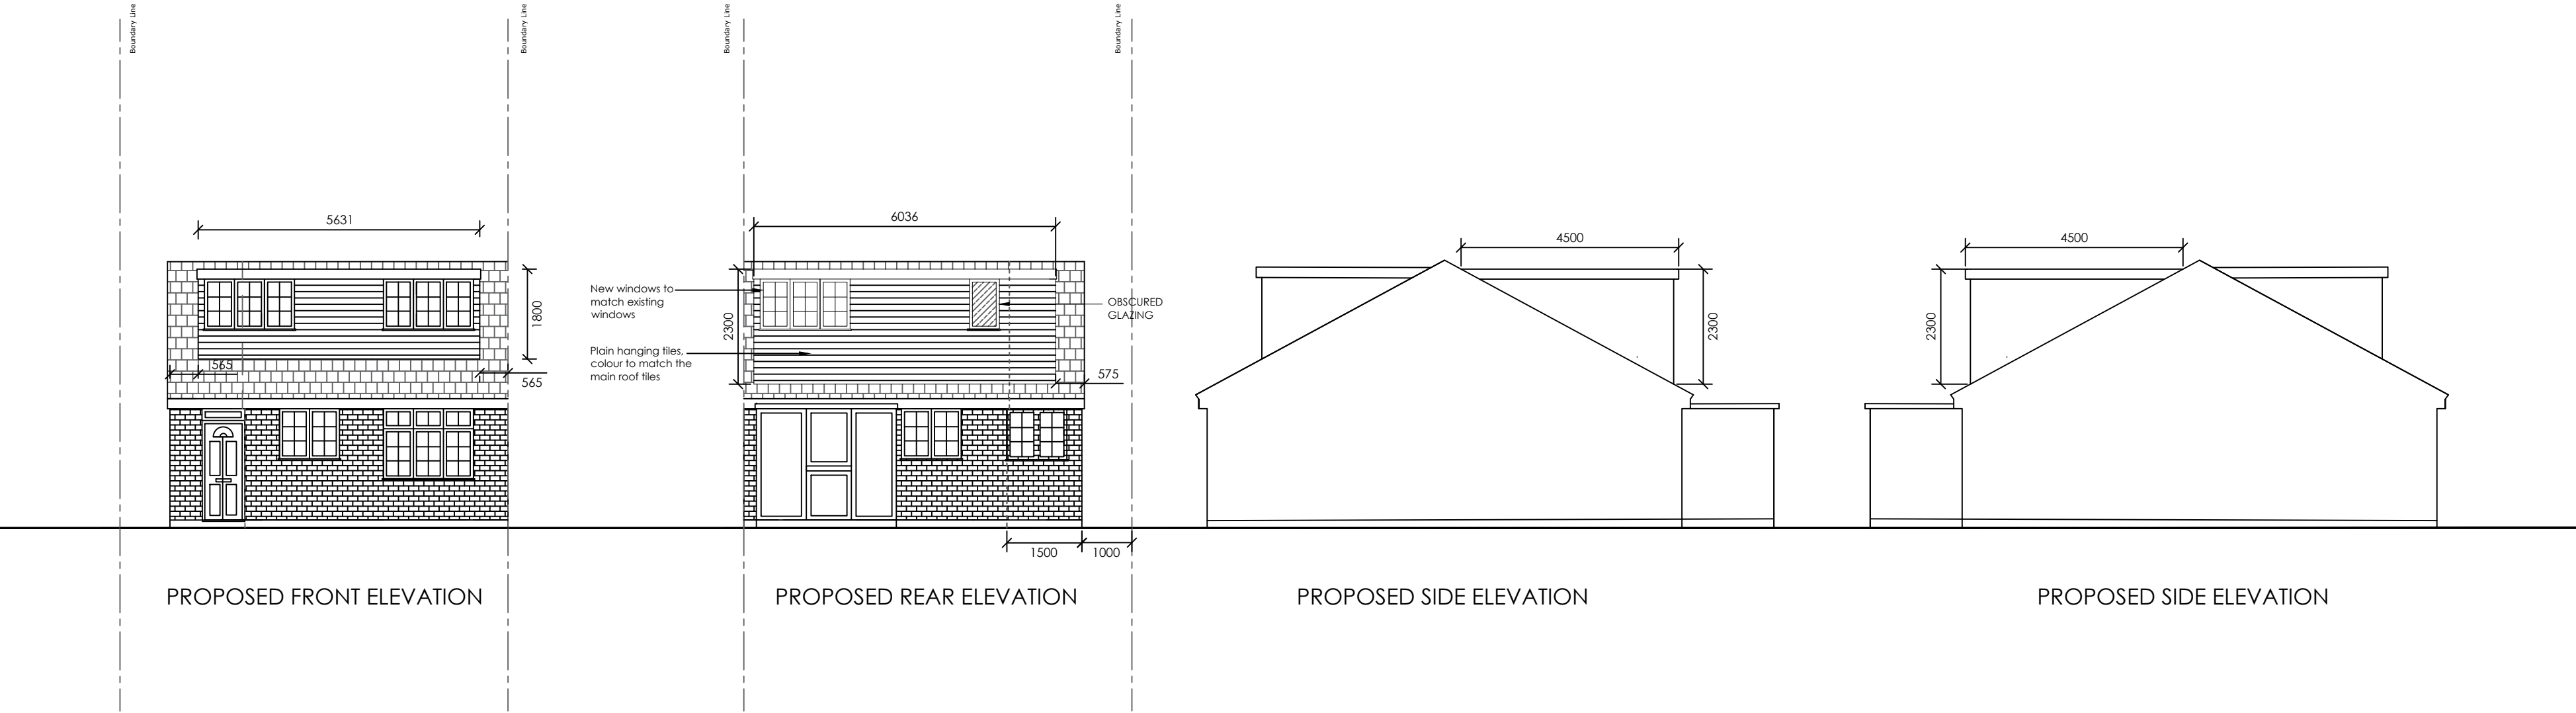

PROPOSED BLOCK PLAN 1:200

