
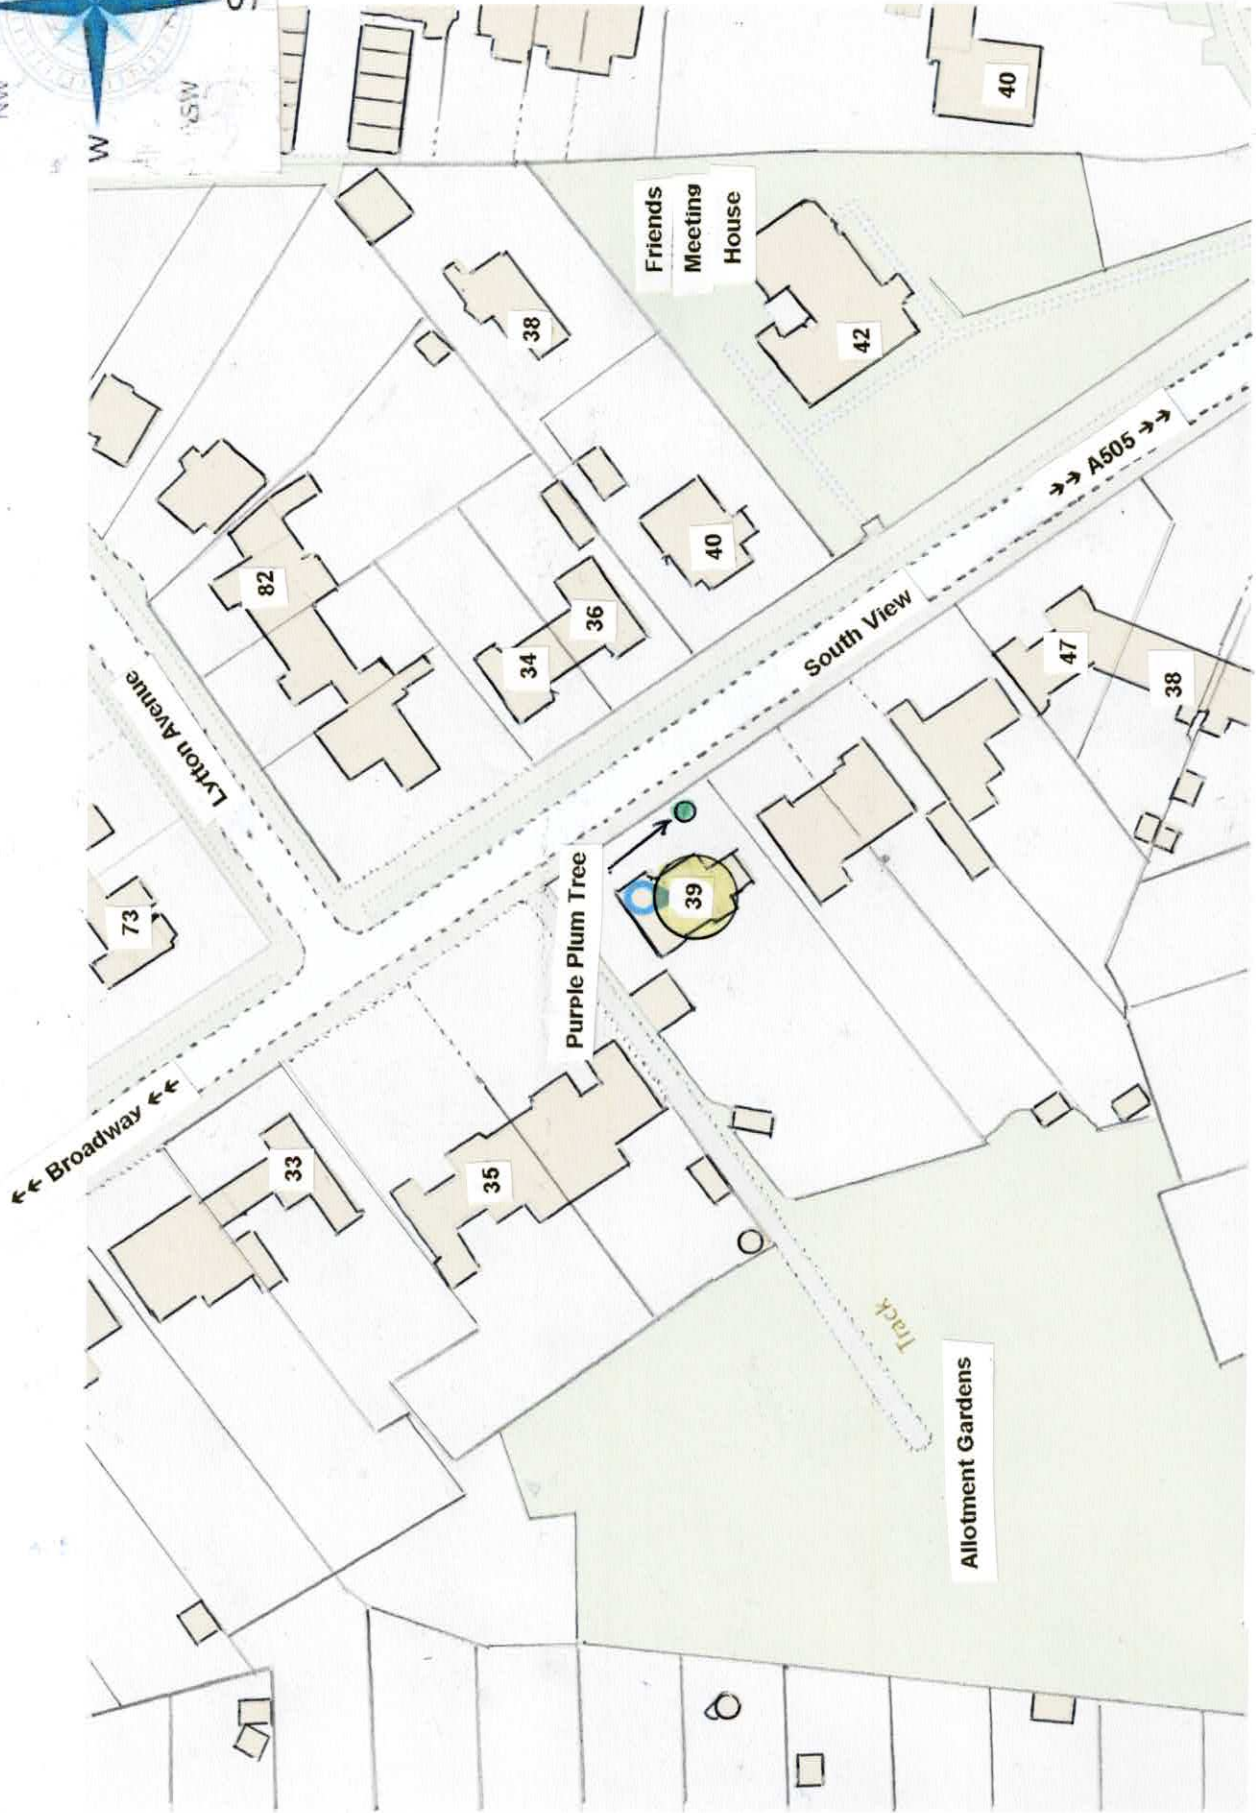


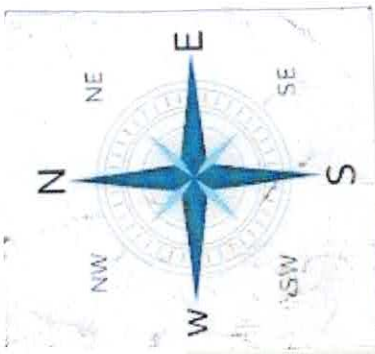

Conservation planning for 39, South View, Letchworth SG6 3JJ