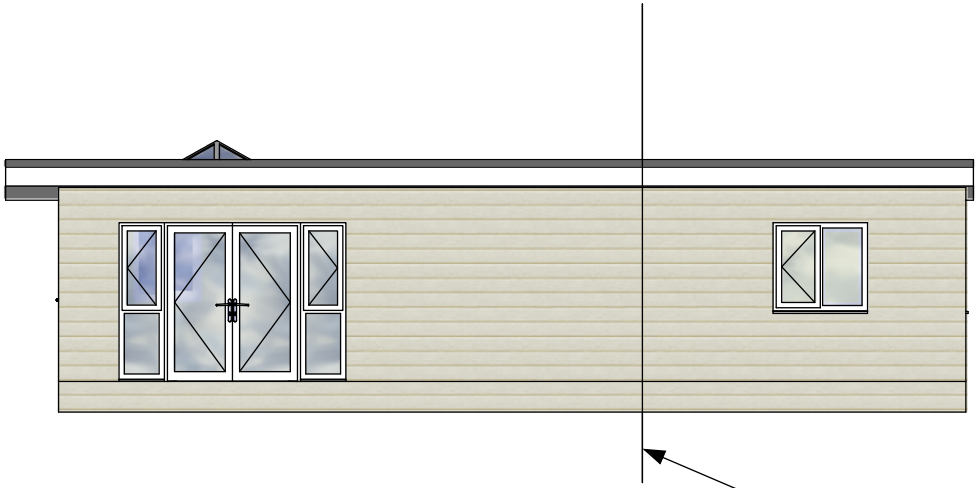

Front Elevation

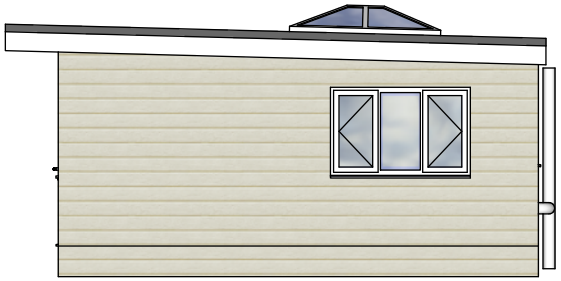

Side Right Elevation

Joint line

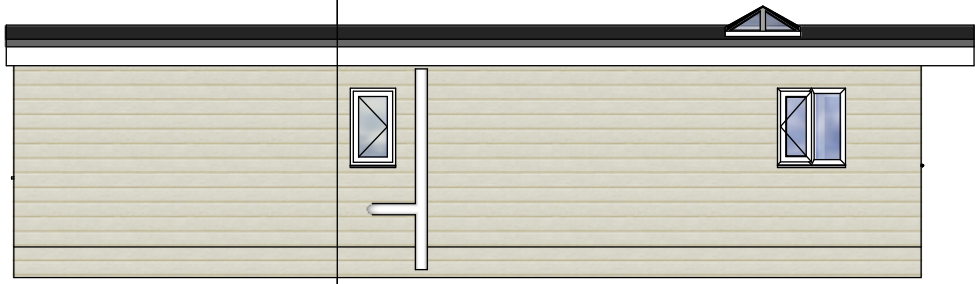

Back Elevation

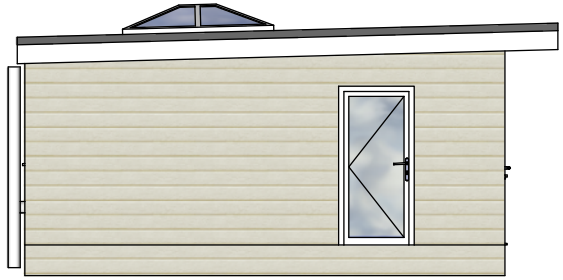

Side Left Elevation

iHUS Projects
Plumtree Industrial Estate
Plumtree Road
Bircortes,
DN11 8EW
tel.: 01302 247777
www.ihusannexe.com

Project Name: New Build Caravan

Drawing Name: Elevations
Drawing No.: 1682.12
Version: 1
Revision: 0
Date: 21.02.2018

Clients name: Samantha Archer

Address: 114 Old Hale Way
Hitchin
Herts

Post code: SG5 1XT

1.00 m 2.00 m

Scale 1:100
Printed to A4