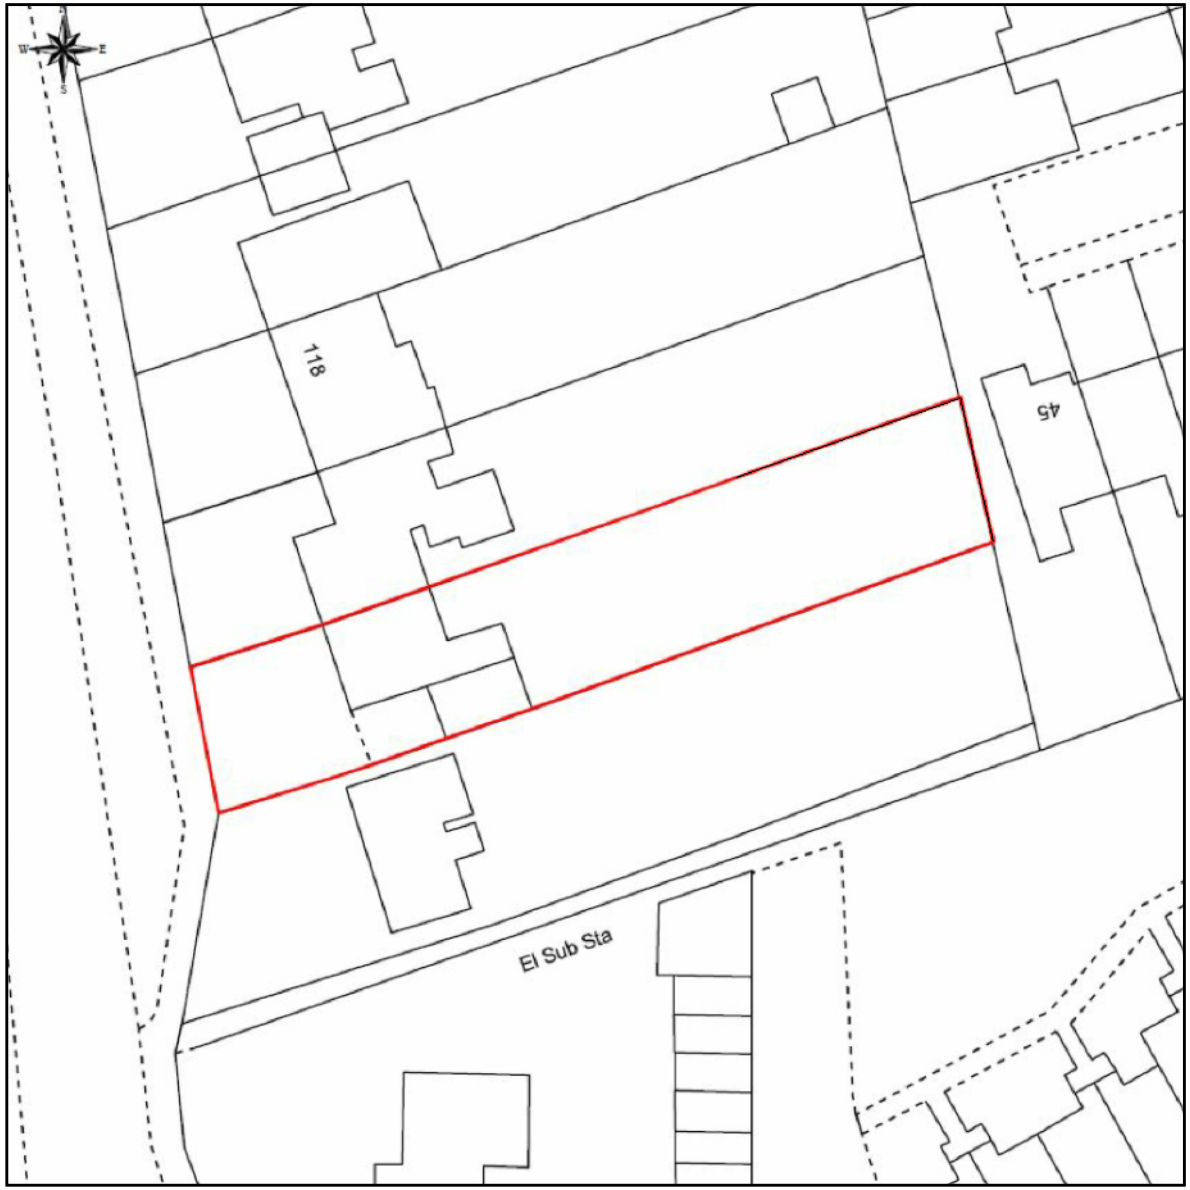

N

5 m
10 m
20 m
35 m

iHUS
individual living solutions

iHUS Projects
Plumtree Industrial Estate
Plumtree Road
Bircortes
DN11 8EW
tel.: 01302 247777
www.ihusannexe.com

Project Name: New Build Caravan

Drawing Name: Existing Block Plan
Drawing No.: 1682.14
Version: 1
Revision: 0
Date: 21.02.2018

Clients name: Samantha Archer

Address: 114 Old Hale Way
Hitchin
Herts

Post code: SG5 1XT

Scale 1:500
Printed to A4