This is ADDENDUM 1 to the application submitted

Generic structure manufacturing drawings
Footprint

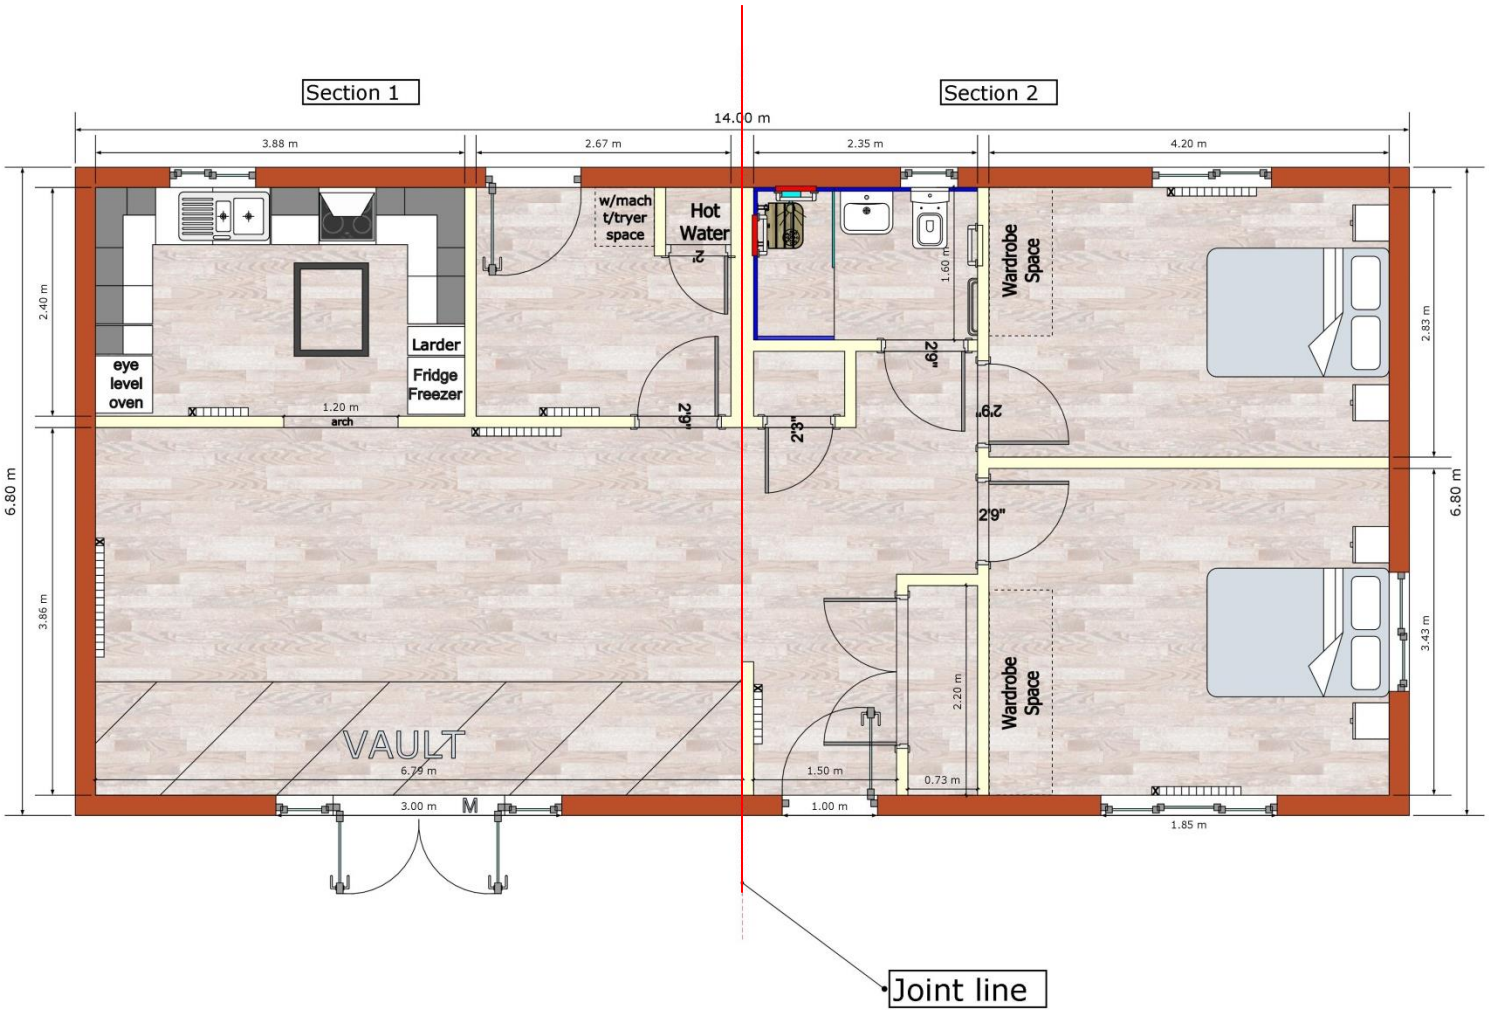

Typical footprint layout detailing section 1 and 2 joint line

Structure detailed is 14Mtrs wide x 6.8Mtrs deep external wall sizes

This is ADDENDUM 1 to the application submitted

Generic structure manufacturing drawings

Foundation layout

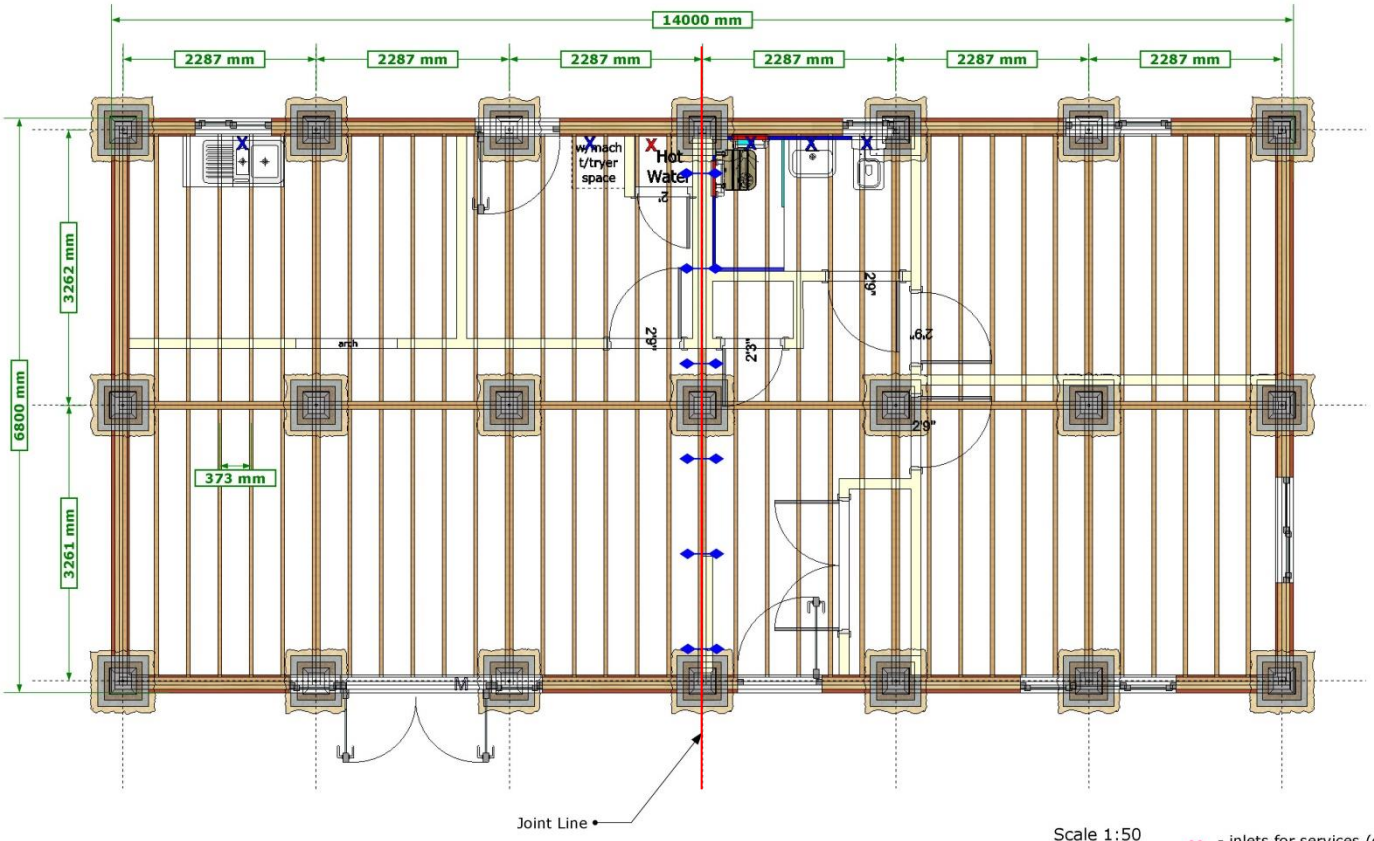

Scale 1:50
Printed to A3

- inlets for services (gains)
- kitchen sink / toilet basin / shower outlet

Joists & Double ring beam 47x225mm C24

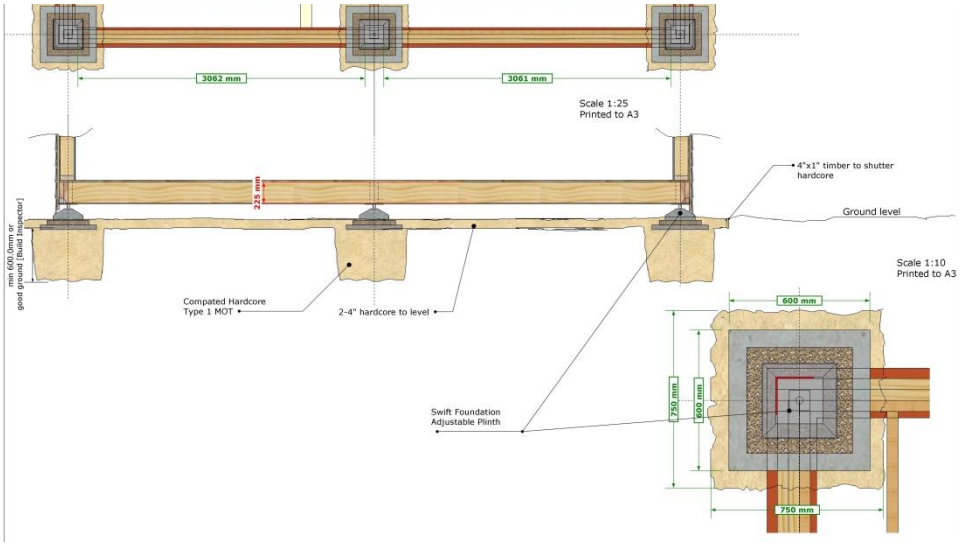

This is ADDENDUM 1 to the application submitted

Generic structure manufacturing drawings
External wall expanded sections

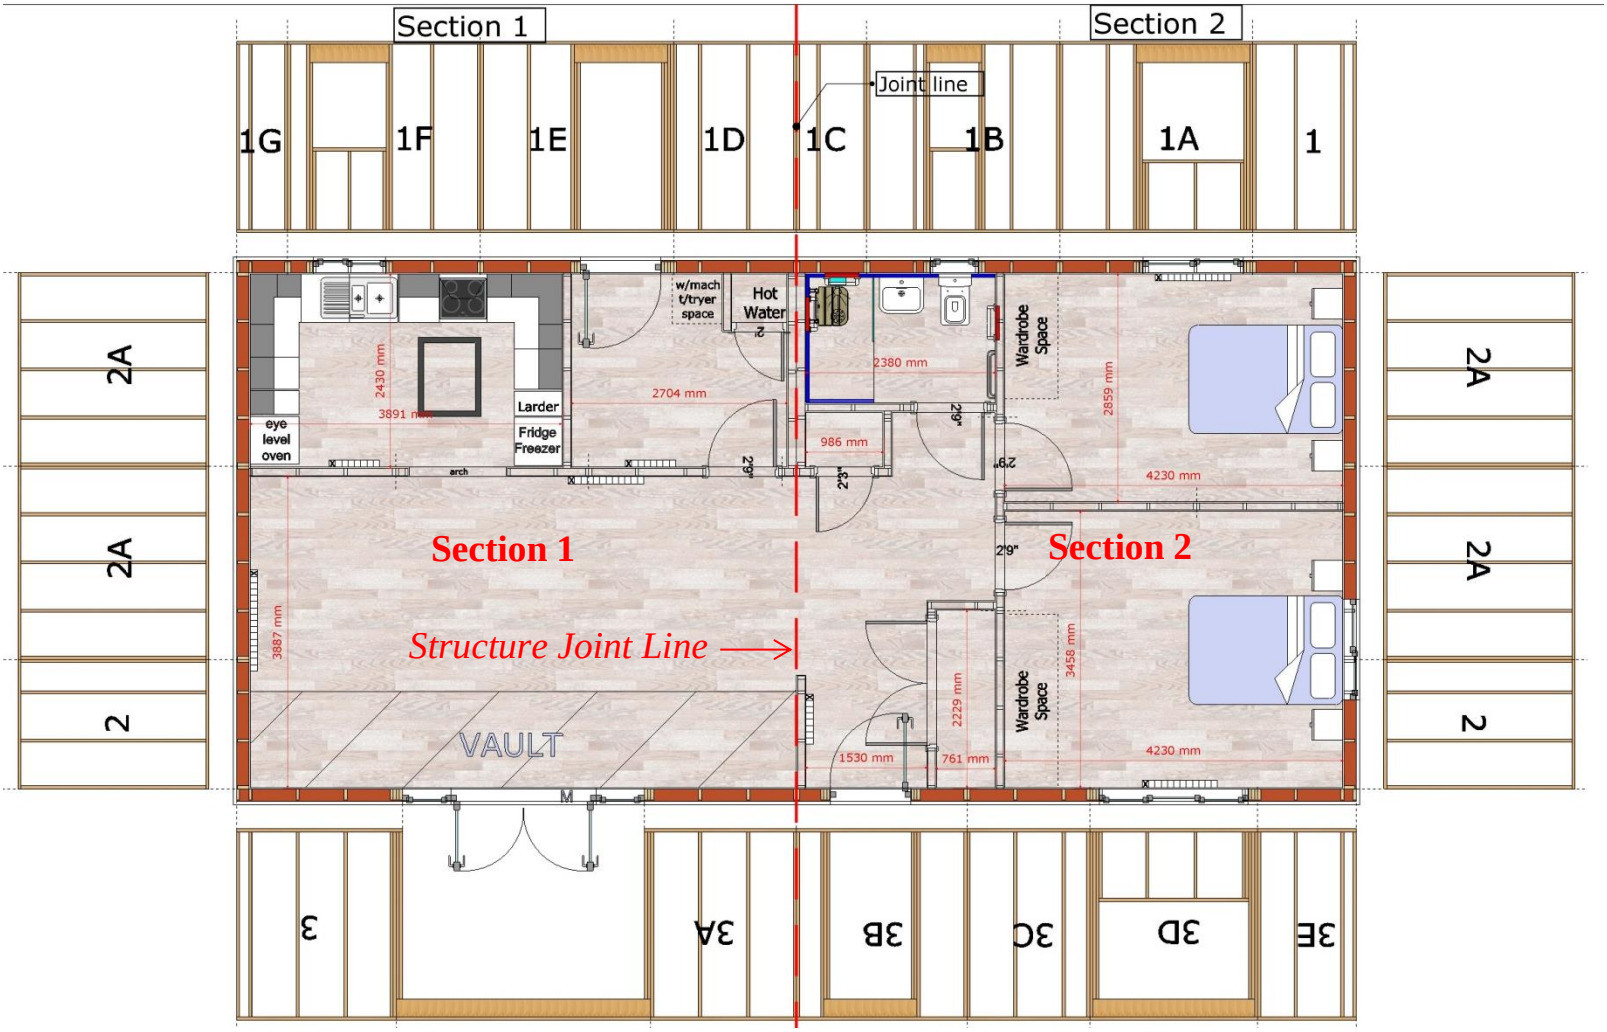

Pitched roof structure internal Vaulted ceiling height 3.00Mtrs
Flat of pitched roof structure flat internal ceiling height 2.4Mtrs

This is ADDENDUM 1 to the application submitted

External Elevation views

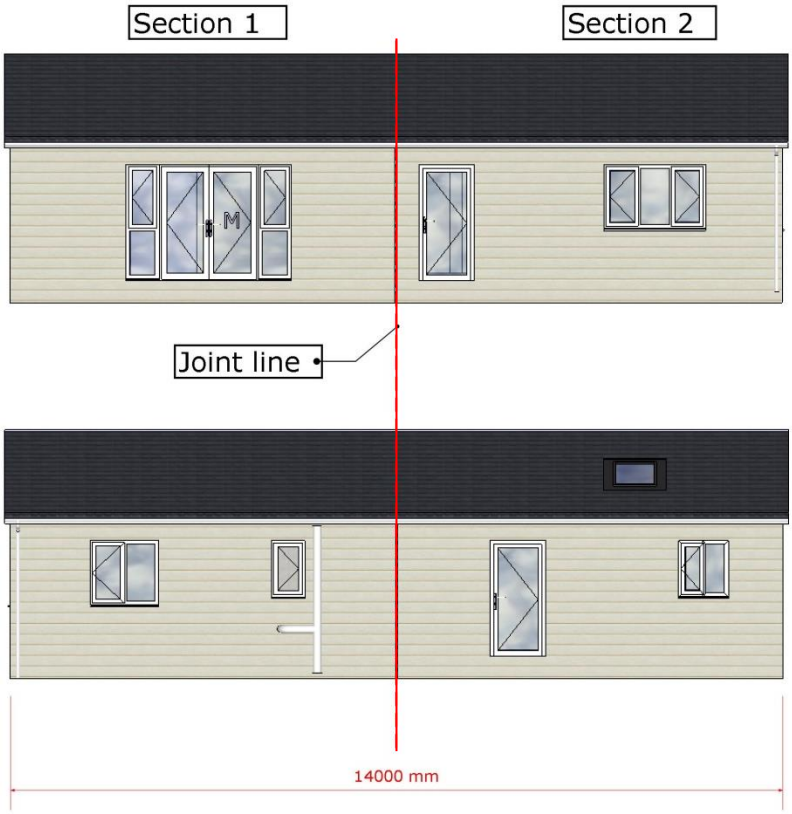

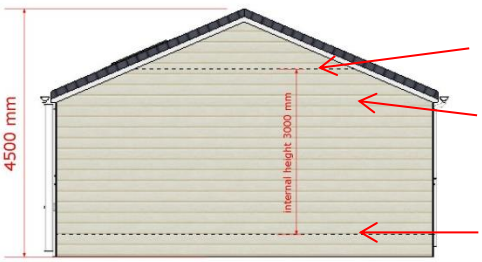

3Mtr max vaulted ceiling height, in a pitched roof structure

2.4Mtr max ceiling height, for flat ceilings in either a pitched or flat roof structure

Internal floor level

