

## Rusling End Farmhouse, SG4 8TD

Single-storey glazed infill link on north elevation and single-storey glazed link between Farmhouse and Henhouse on west elevation.  
Internal and external alterations to Henhouse and Stables to facilitate conversion to additional ancillary accommodation.

**Planning ref: 25/00652/LBC**


## Discharge of Condition 3 Additional Information

**Date:** 15/08/2025


### Condition 3:

Details of how the 'face glazing' of part of the gable end to the henhouse will relate to the existing timber frame and the plinth wall below shall be submitted to and approved in writing by the Local Planning Authority prior to the commencement of that part of the development hereby consented. Thereafter the 'face framing' shall be implemented in accordance with the approved details.



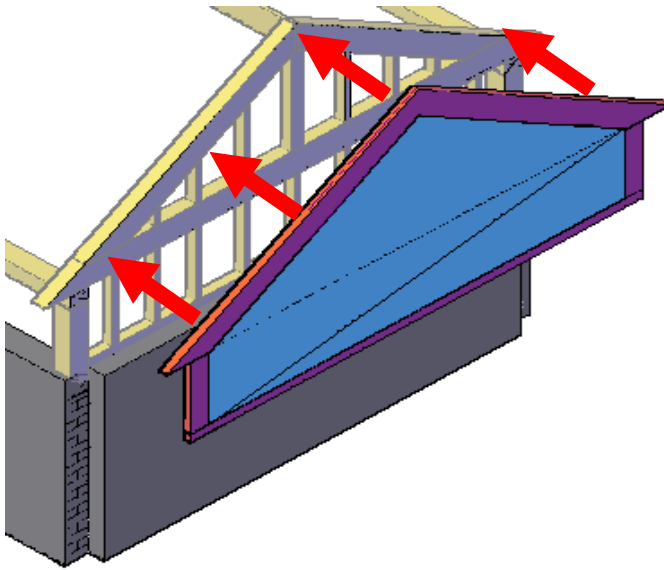

Face glazed as shown.  
Fixing to be wooden pegs over screws due to weight of glass

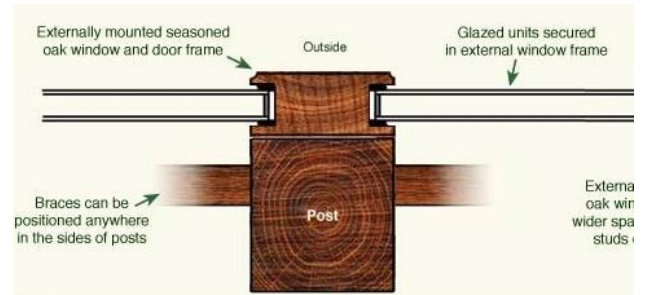


Framework will only be around outer frame to reduce number of fixings into existing timber frame



Copper cill example – in this case we have existing lead

# Planning ref: 25/00652/LBC

## Discharge of Condition 3

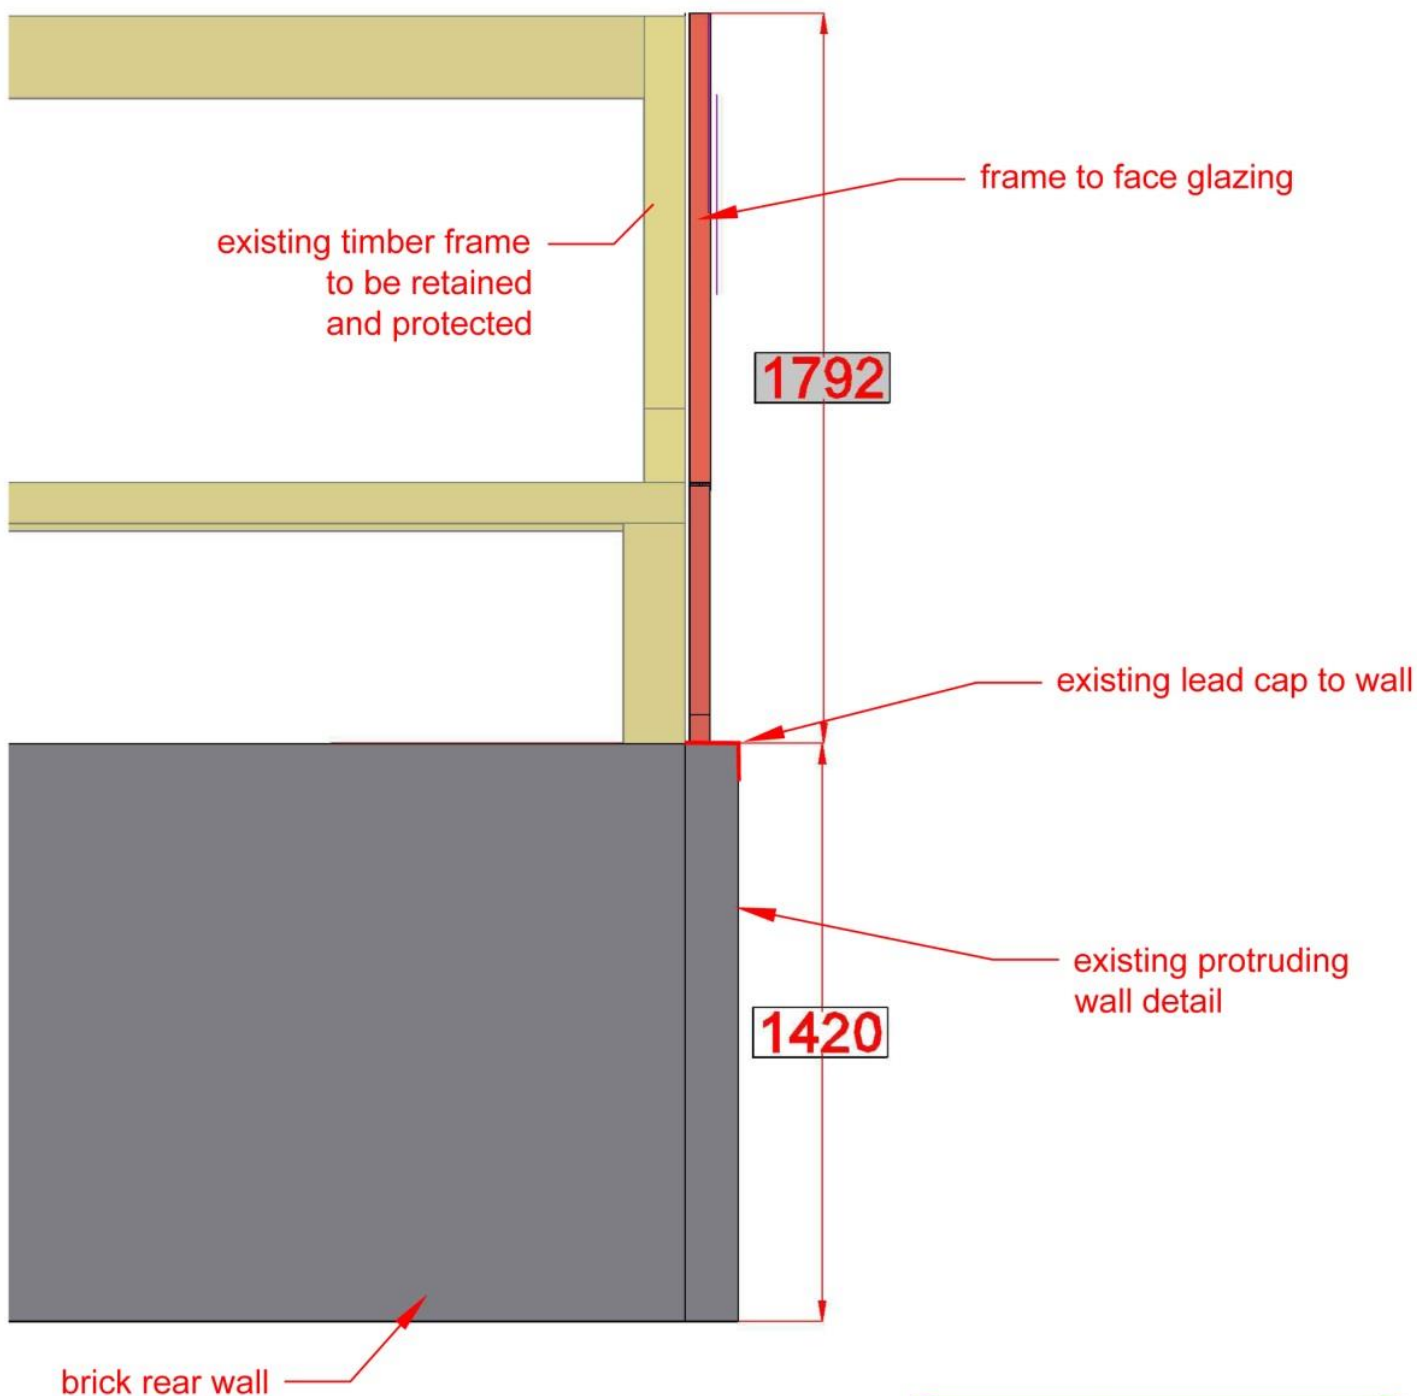

PROJECT: Extension and link  
LOCATION: Rusling End, SG4 8TD  
SCALE: 1:20 @A4  
DATE: 15/08/2024  
TITLE: Condition 3  
DWG No.: REF-G004

N.B. All dimensions in mm unless otherwise stated. All dimensions must be checked and verified on site before commencing any work or producing shop drawings. DO NOT SCALE FROM THIS DRAWING