

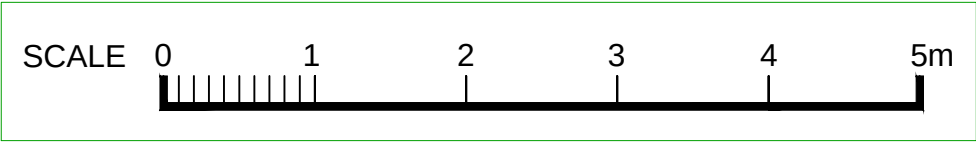
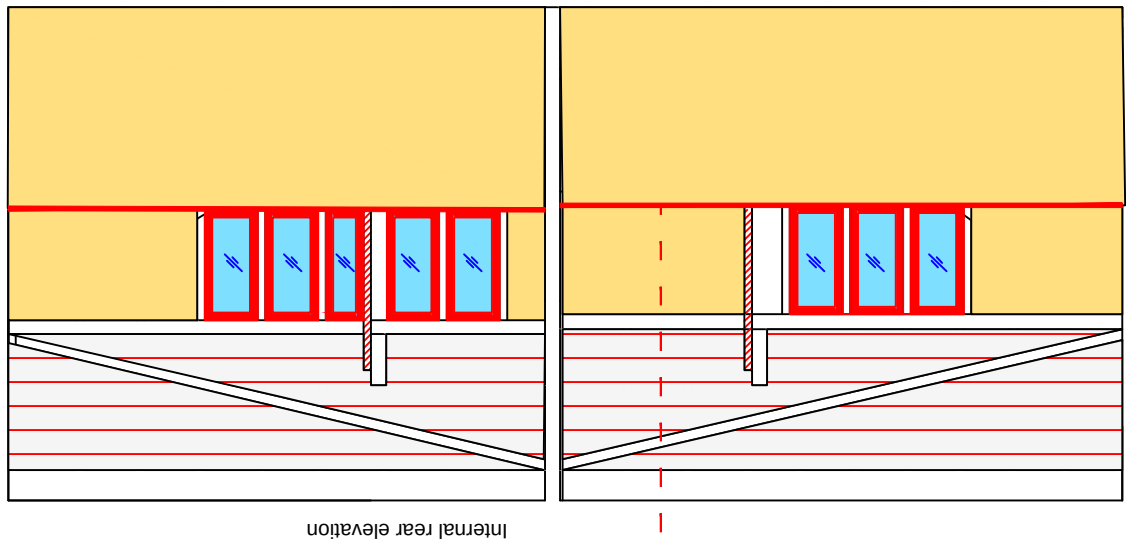
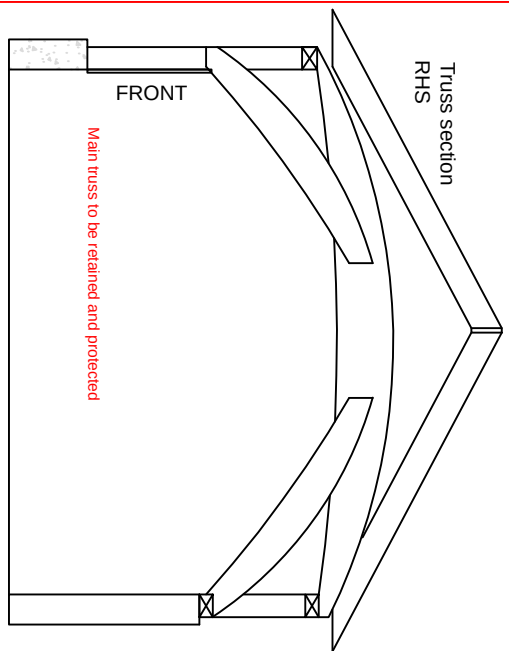
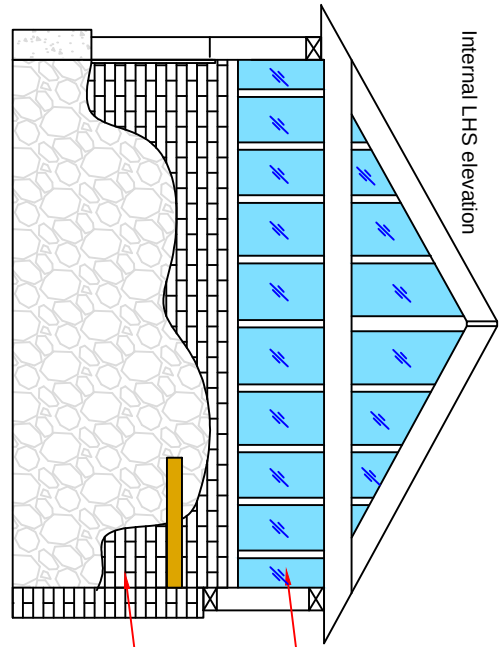
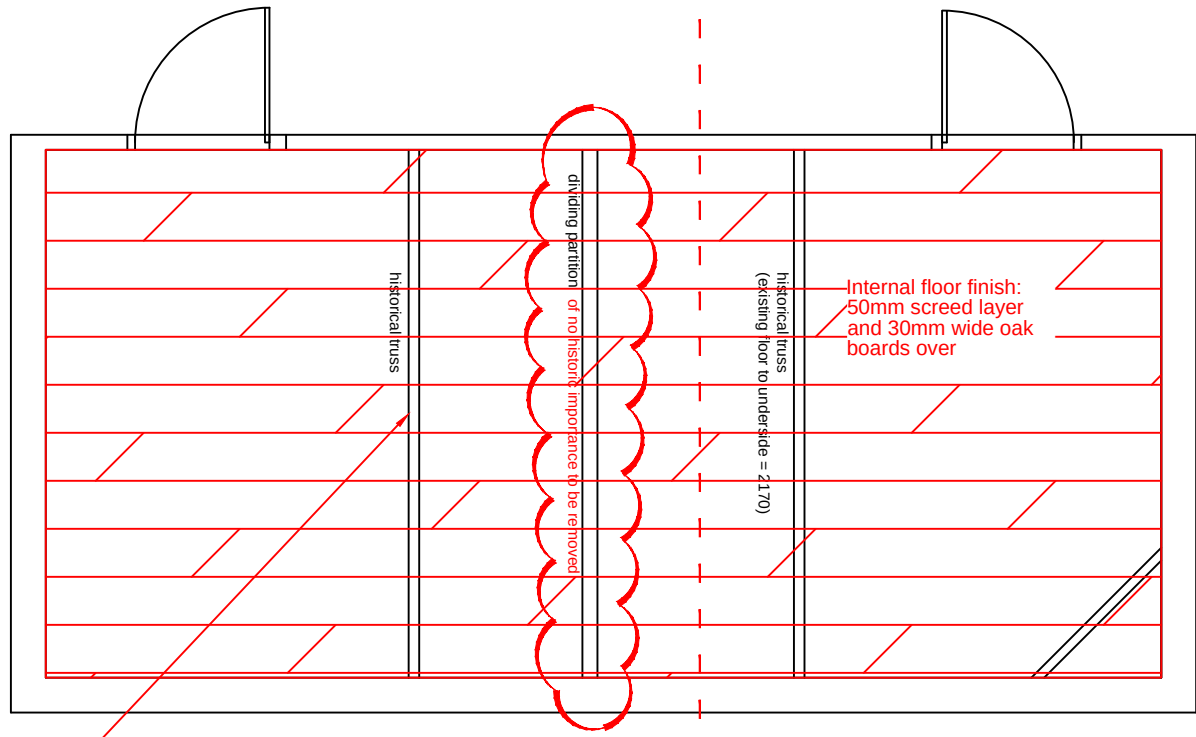
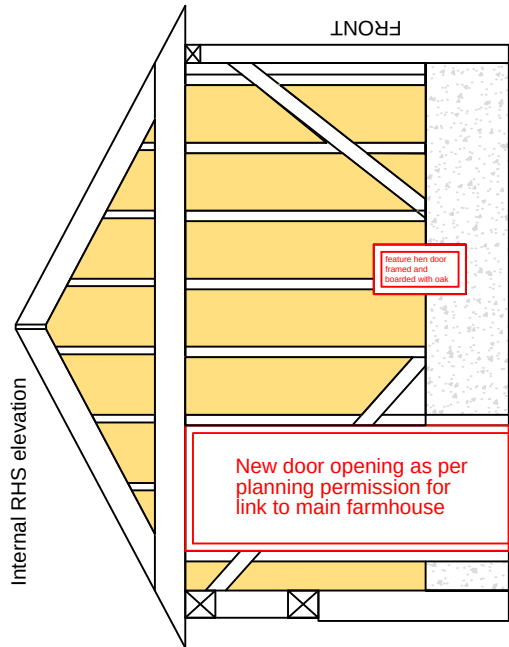


Planning ref: 25/00652/LBC: Discharge of Condition 7

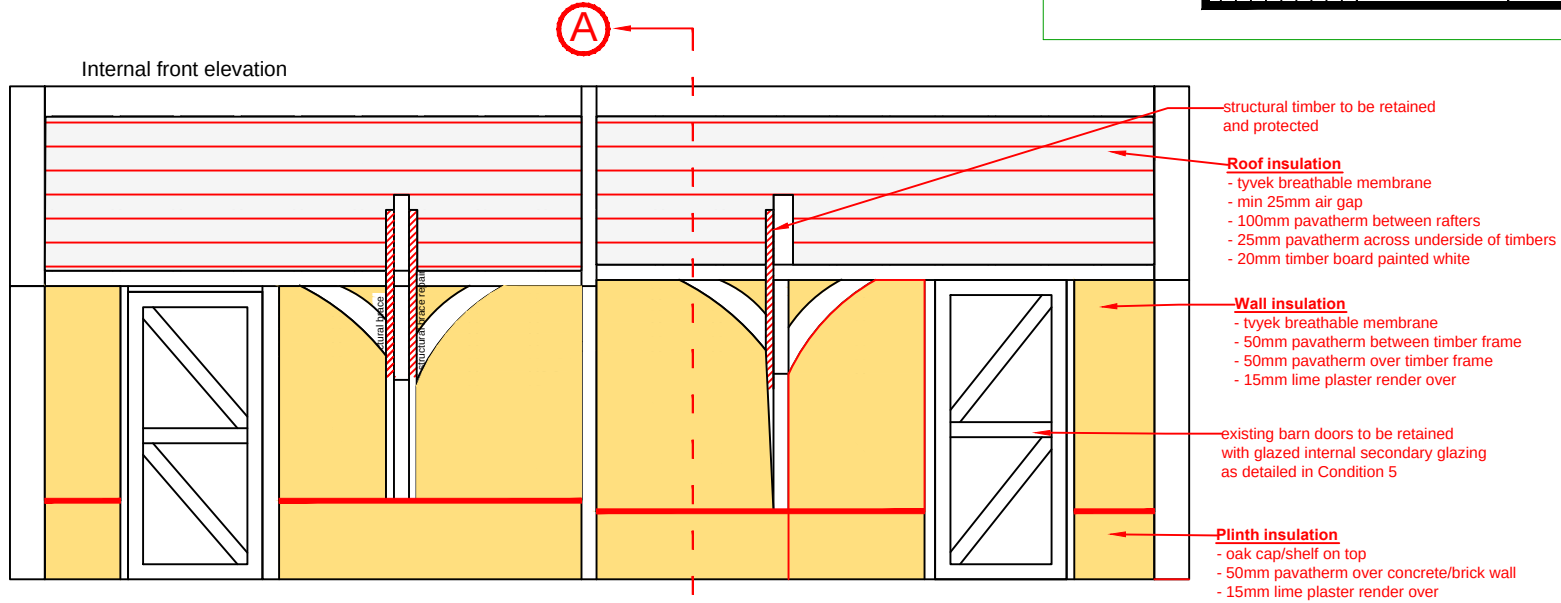

Cross section A-A

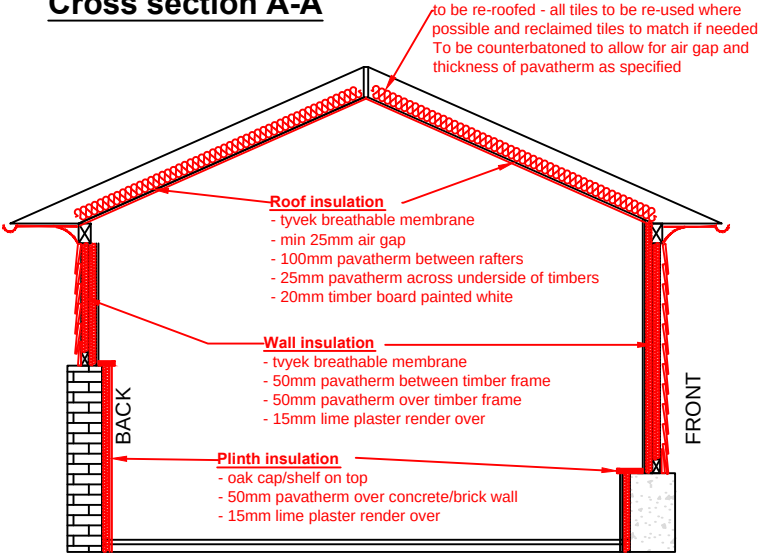

PROJECT: Rustling End Farm
LOCATION: SG4 8TD
SCALE: 1:50 @A3
DATE: 15/08/2024
TITLE: Condition 7
DWG No.: REF-03/25-004

N.B. All dimensions in mm unless otherwise stated. All dimensions must be checked and verified on site before commencing any work or producing shop drawings. DO NOT SCALE FROM THIS DRAWING