




Downtakings

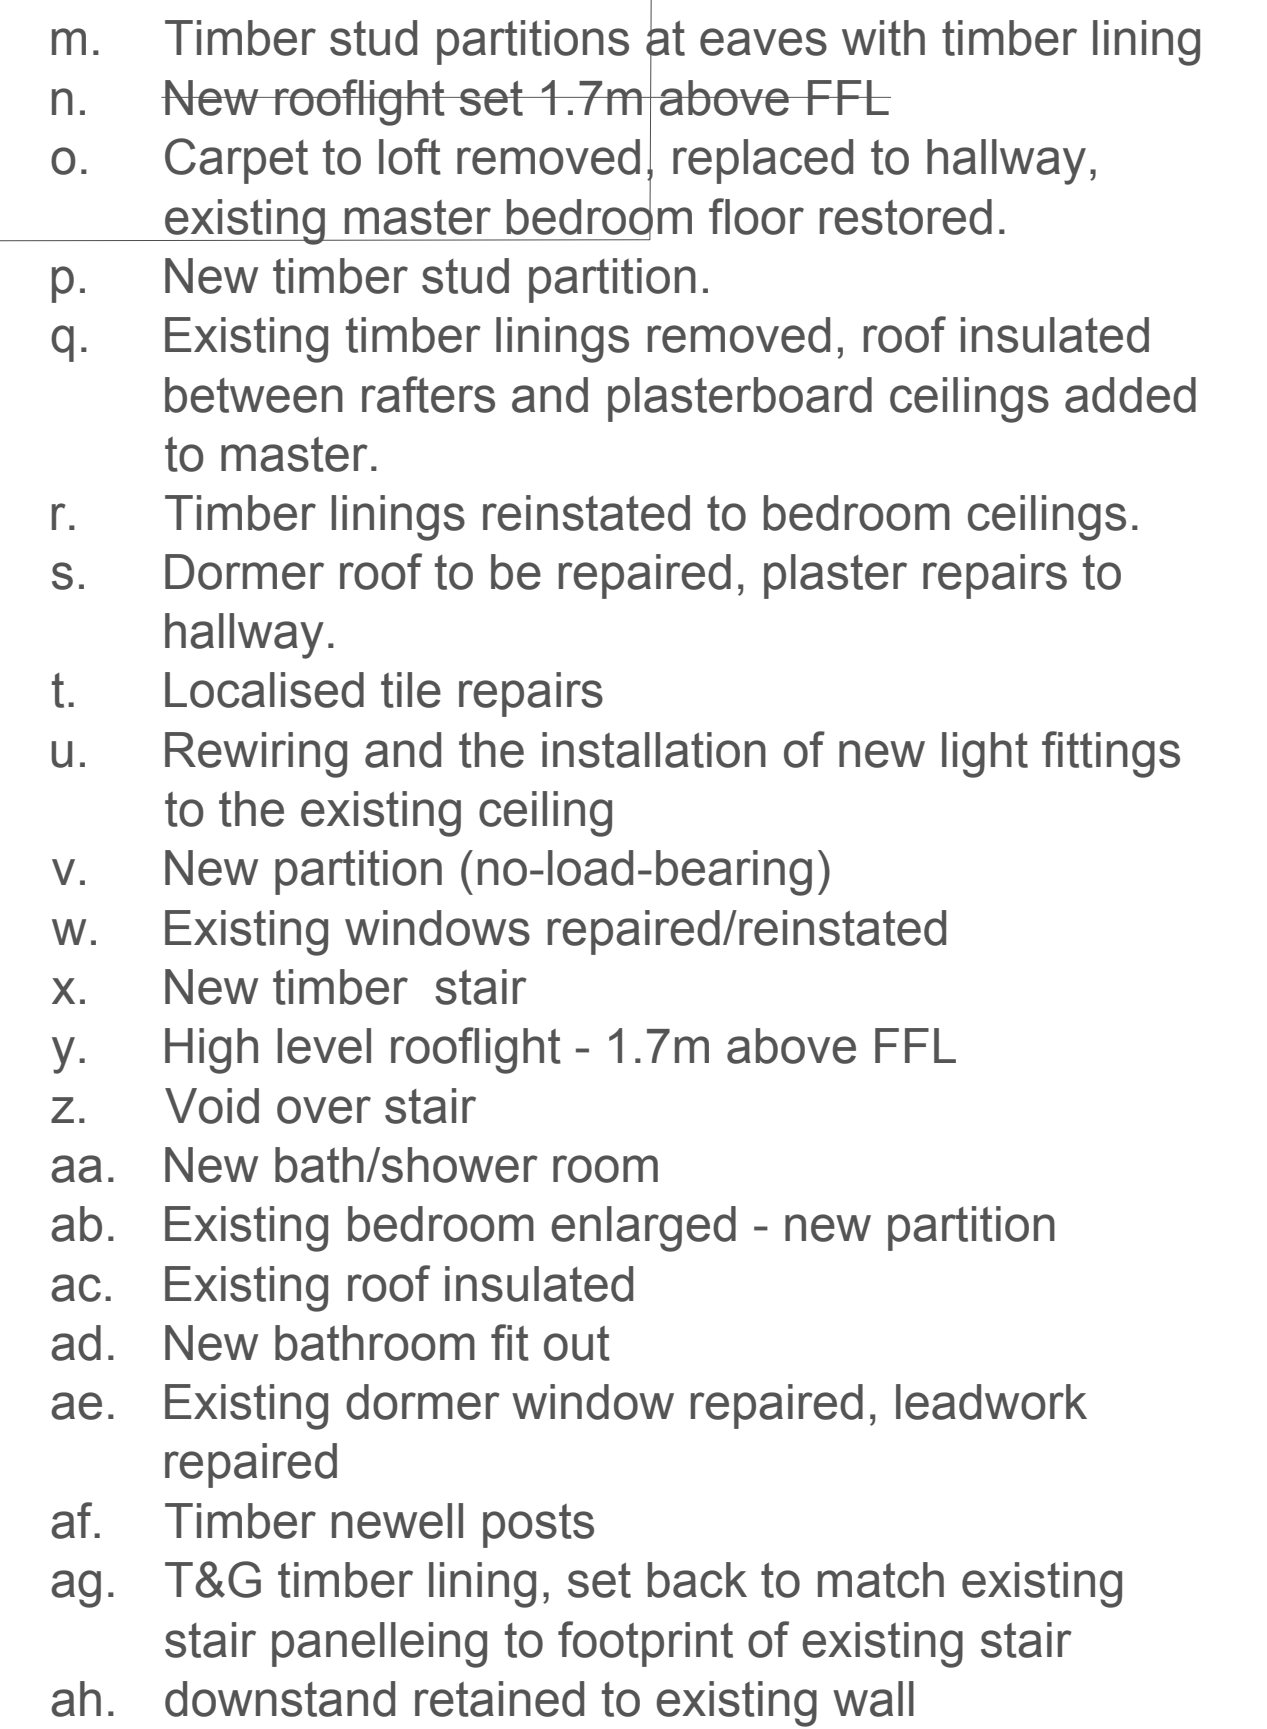

- a. Existing stud partitions altered.
- b. New built in wardrobes
- c. Ensuite reconfigured, new extract with flush tilevent to roof. New tiling and finishes
- d. New bedroom
- e. Carpet finish stripped and existing floor below to be refurbished.
- f. Existing carpet to stair to be replaced
- g. Existing library area
- h. New tiling to existing balcony
- i. Timber Spiral staircase repaired and restored
- j. Existing bedroom redecorated
- k. Timber doors and windows repaired and redecorated to match existing
- l. Existing lead roof repaired

Michael Collins Architect LLP

Job No. **215** First, Second floor plan
as proposed

011

REVISION: Scale
1:50@A1

Suite 4a, 30 Bancroft
Hitchin, SG5 1LE
01462 236866
michael@michaelcollinsarchitects.com
www.michaelcollinsarchitects.com

Note: to be read in conjunction with Structural Engineers Information, specification and drawings

All setting out dimensions to be checked on site by contractor and any discrepancies to be noted ASAP. Windows, steelwork, to be site sized.

All sundry work not shown to be undertaken in accordance with the British Standards.

[illegible]