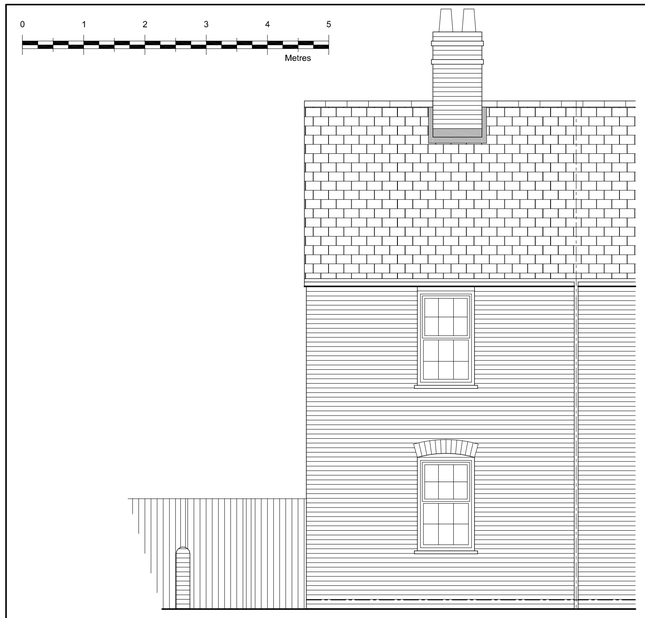

FRONT ELEVATION

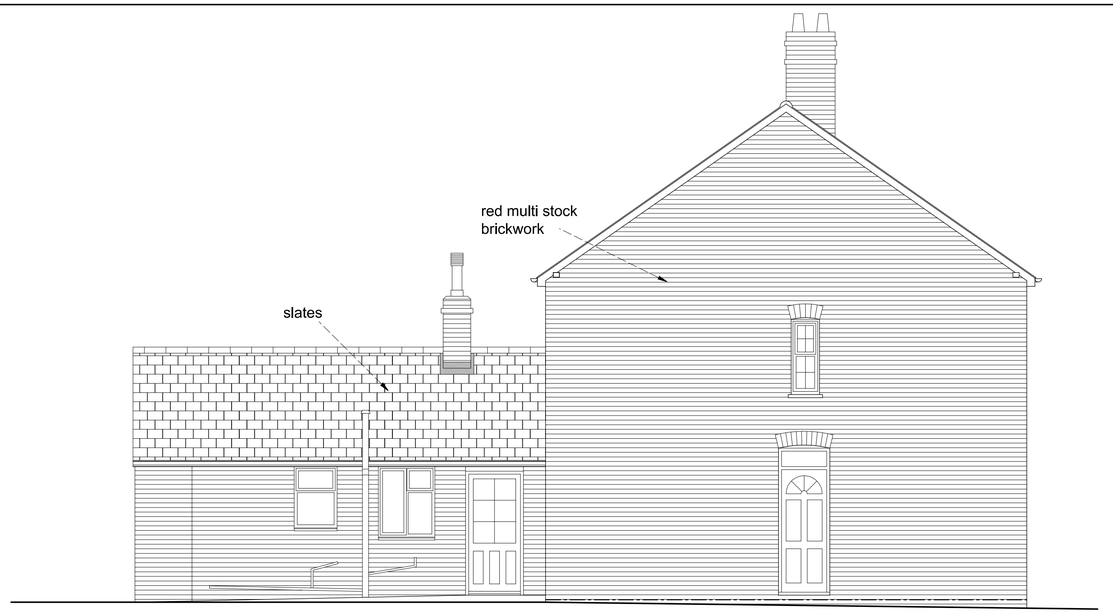

SIDE ELEVATION

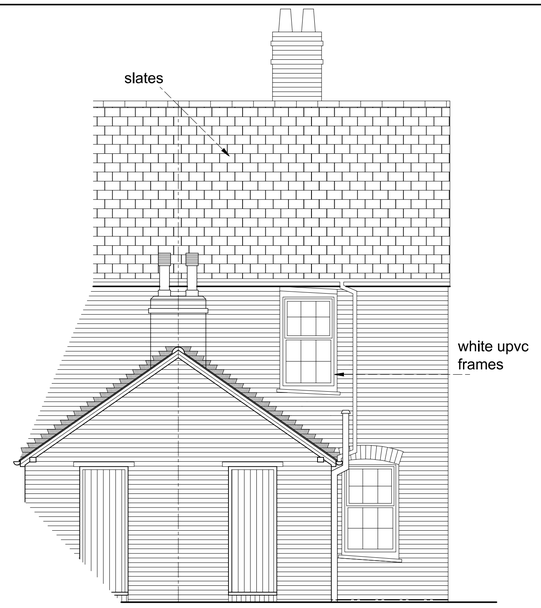

REAR ELEVATION

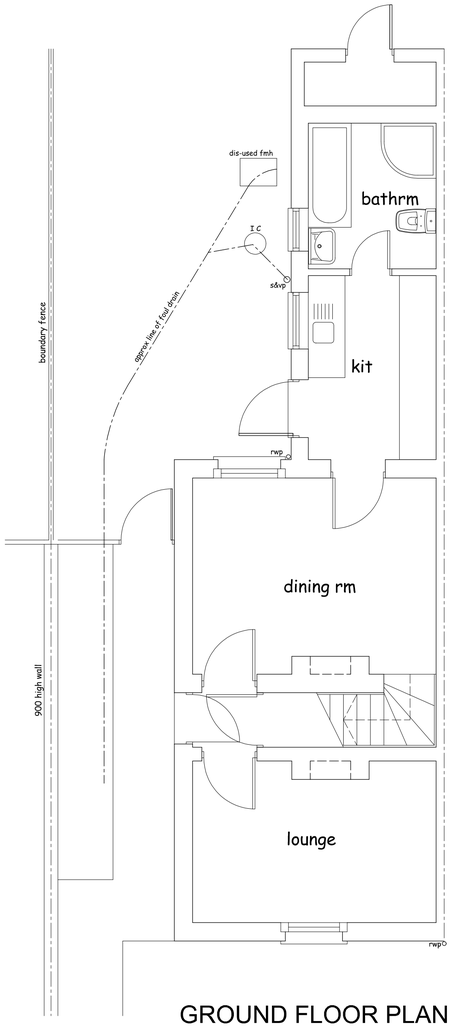

GROUND FLOOR PLAN

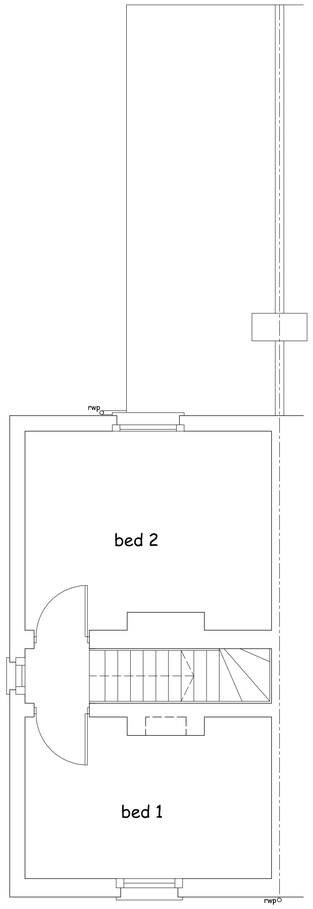

FIRST FLOOR PLAN

LOCATION PLAN 1:1250

No.	Date	Revision	Initial

Project

PROPOSED EXTENSION TO
No 26 BLACKHORSE LANE,
HITCHIN, HERTS SG4 9EG

Client

MR & MRS COLE

Drawing

EXISTING PLAN

Scale 1:50 @ A1 Drawn C.R

Checked Date July 17

Drawing No.

COL/17/01

This drawing and design is copyright and must not be reproduced in part or in whole without prior written consent. Contractors must verify all dimensions on site before commencing work