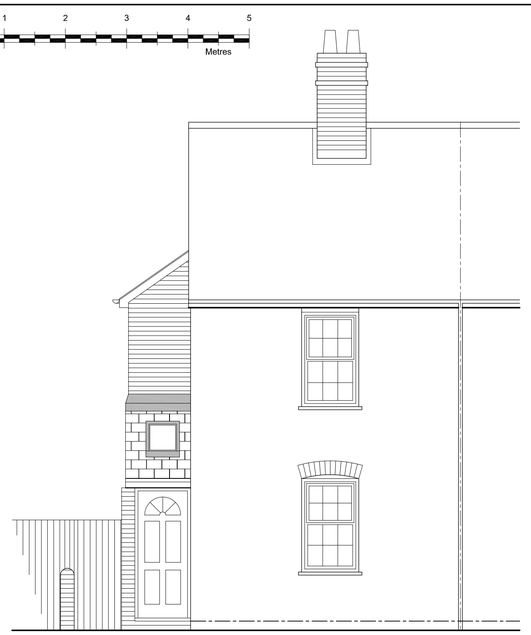

FRONT ELEVATION

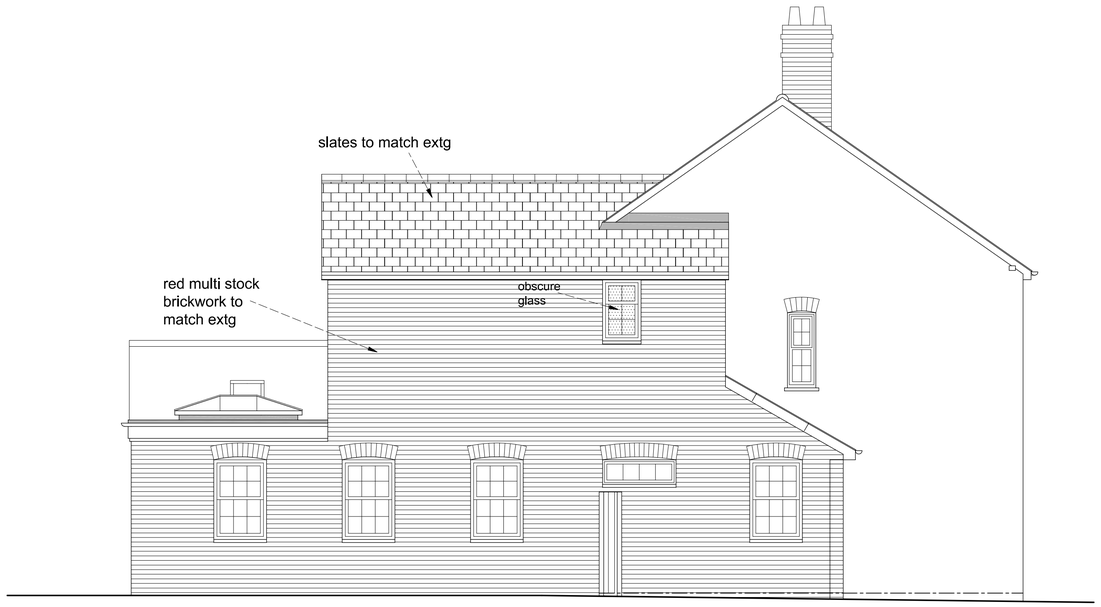

SIDE ELEVATION

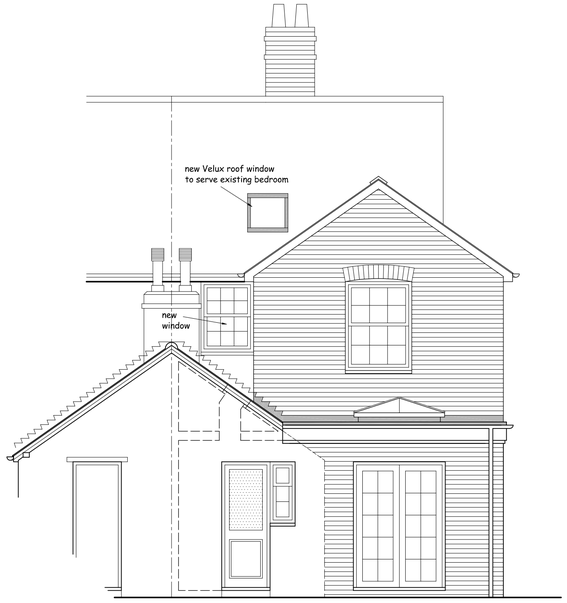

REAR ELEVATION

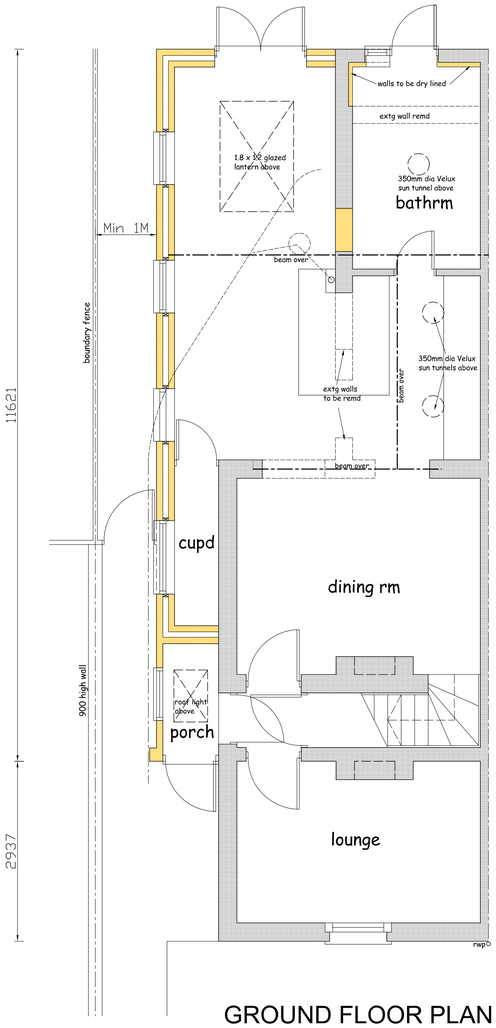

GROUND FLOOR PLAN

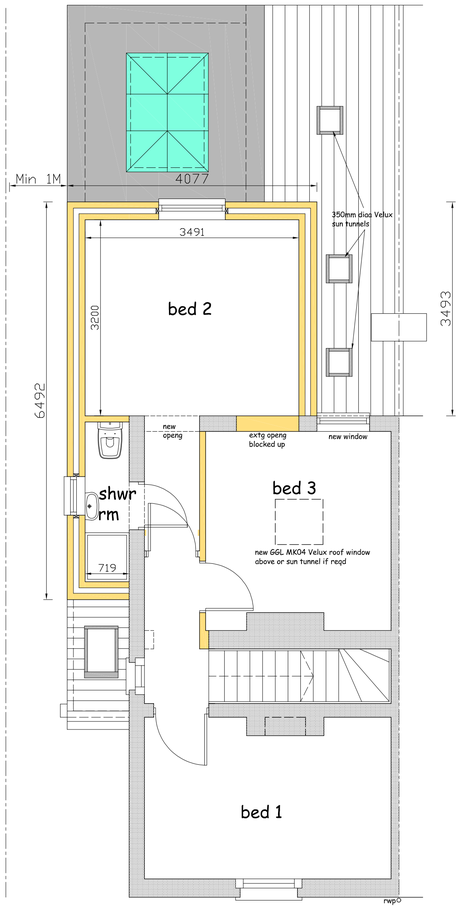

FIRST FLOOR PLAN

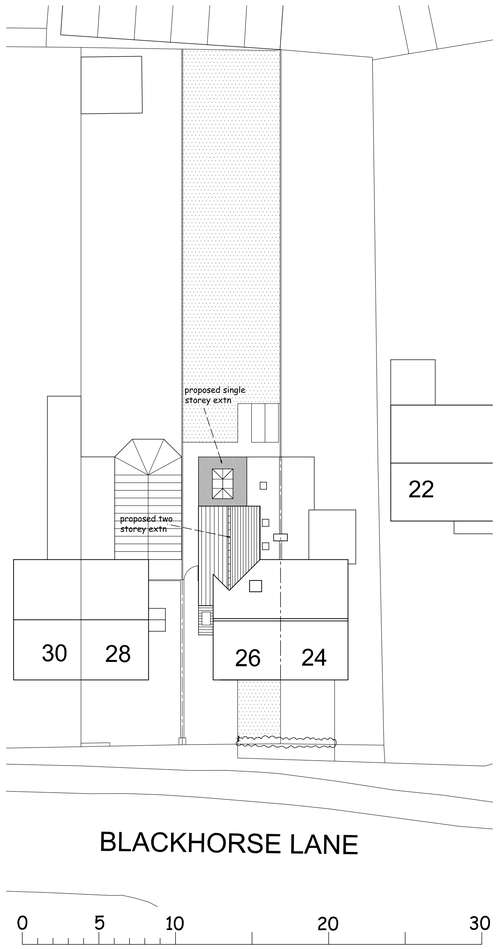

SITE PLAN 1:200

No.	Date	Revision	Initial

Project

PROPOSED EXTENSION TO No 26 BLACKHORSE LANE, HITCHIN, HERTS SG4 9EG

Client

MR & MRS COLE

Drawing

PROPOSED PLAN

Scale 1:50 @ A1 · Drawn C.R

Checked · Date July 17

Drawing No.

COL/17/02

This drawing and design is copyright and must not be reproduced in part or in whole without prior written consent. Contractors must verify all dimensions on site before commencing work