


Location Plan, Kingdom Hall, Grove Road, Hitchin, SG5 1SQ

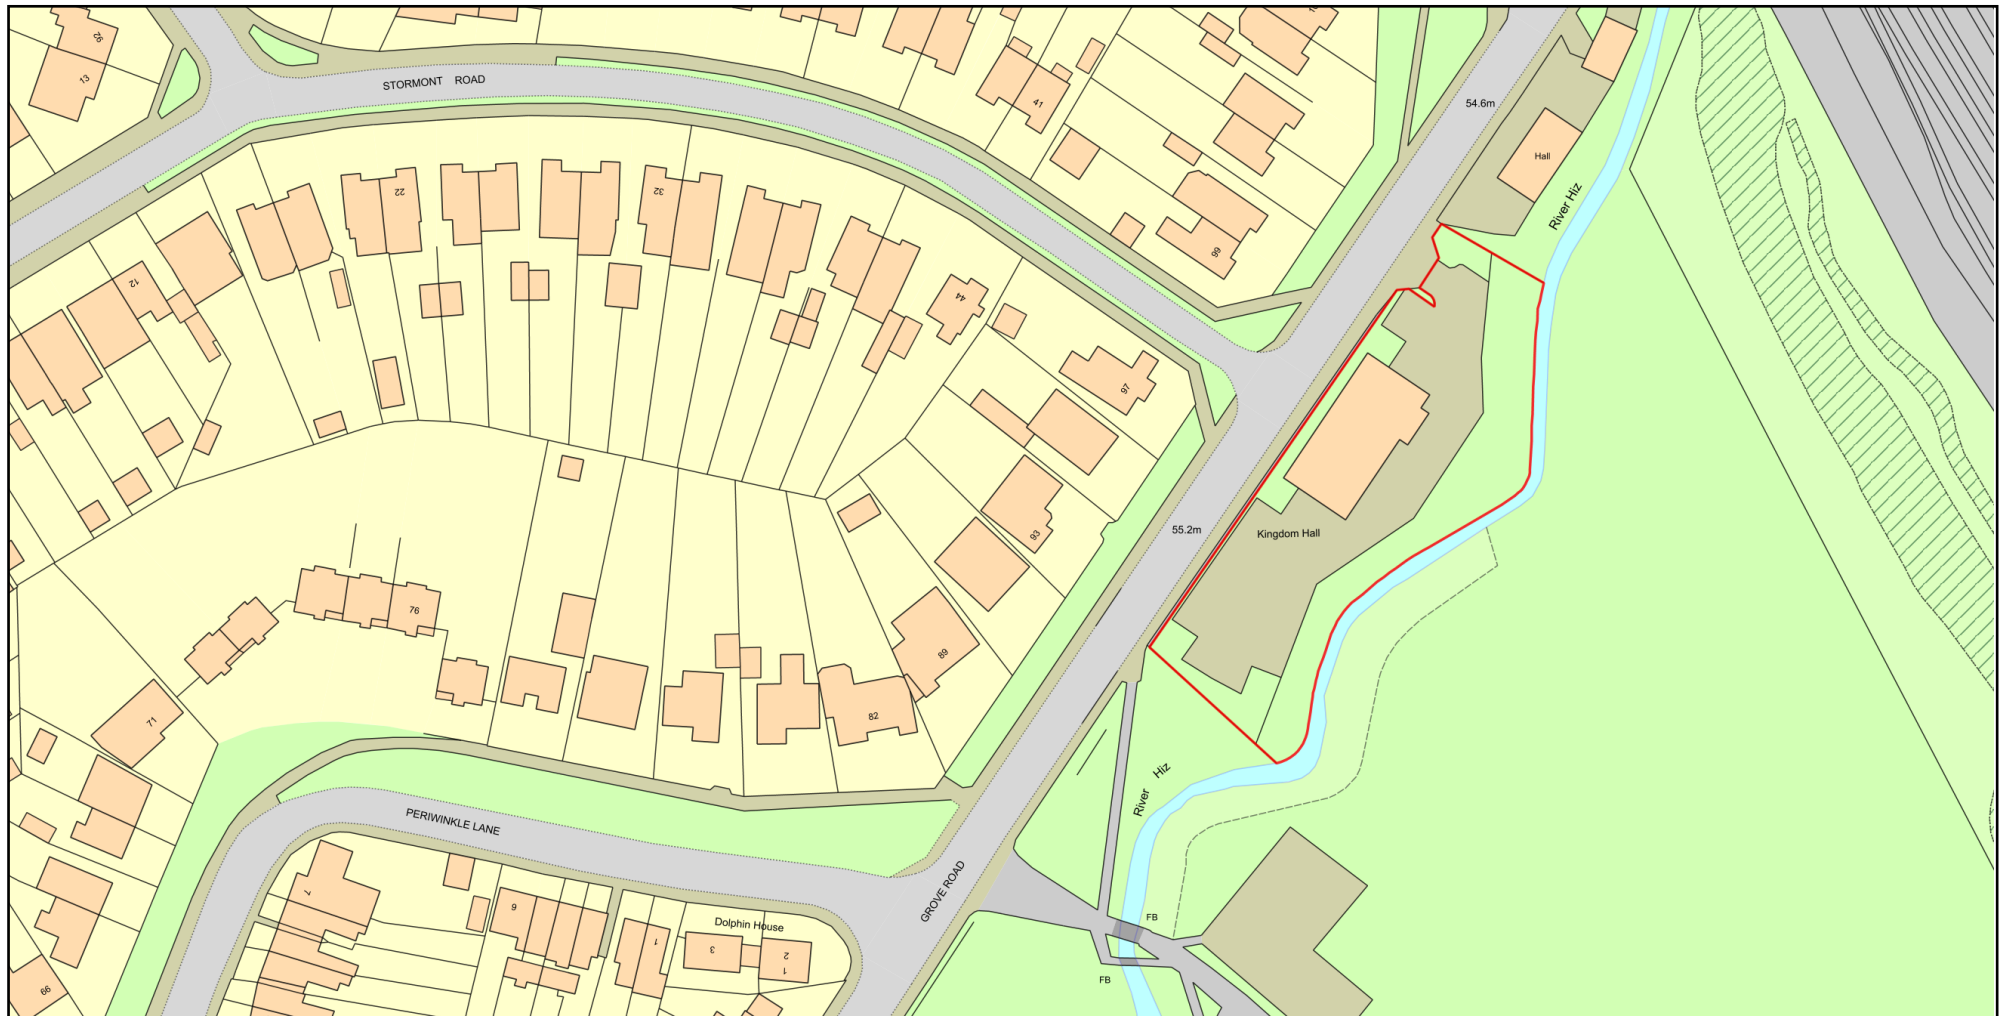

Plan Produced for: K Griffin c/o Watch Tower

Date Produced: 03 Apr 2025

Plan Reference Number: TQRQM25093123143057

Scale: 1:1250 @ A4

© Crown copyright and database rights 2025 OS 100042766