



Notes

- 1. This drawing to be read in conjunction with all other project drawings and specifications.

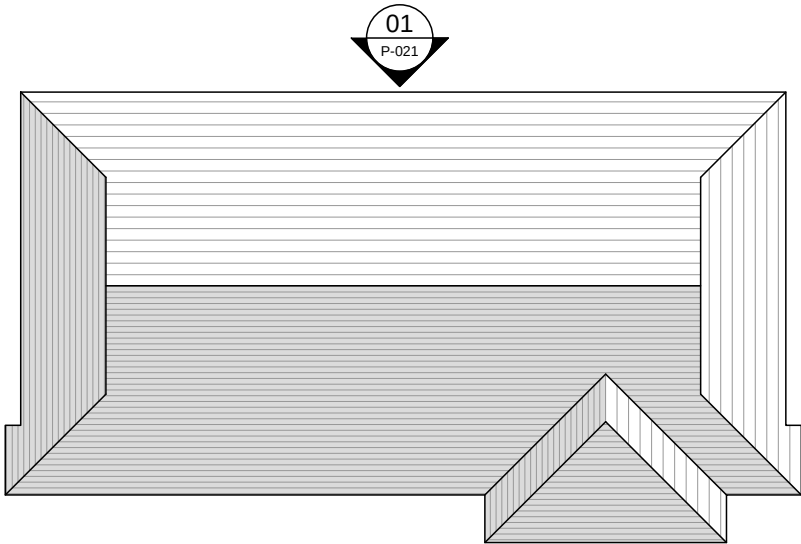

KEY PLAN

1:250

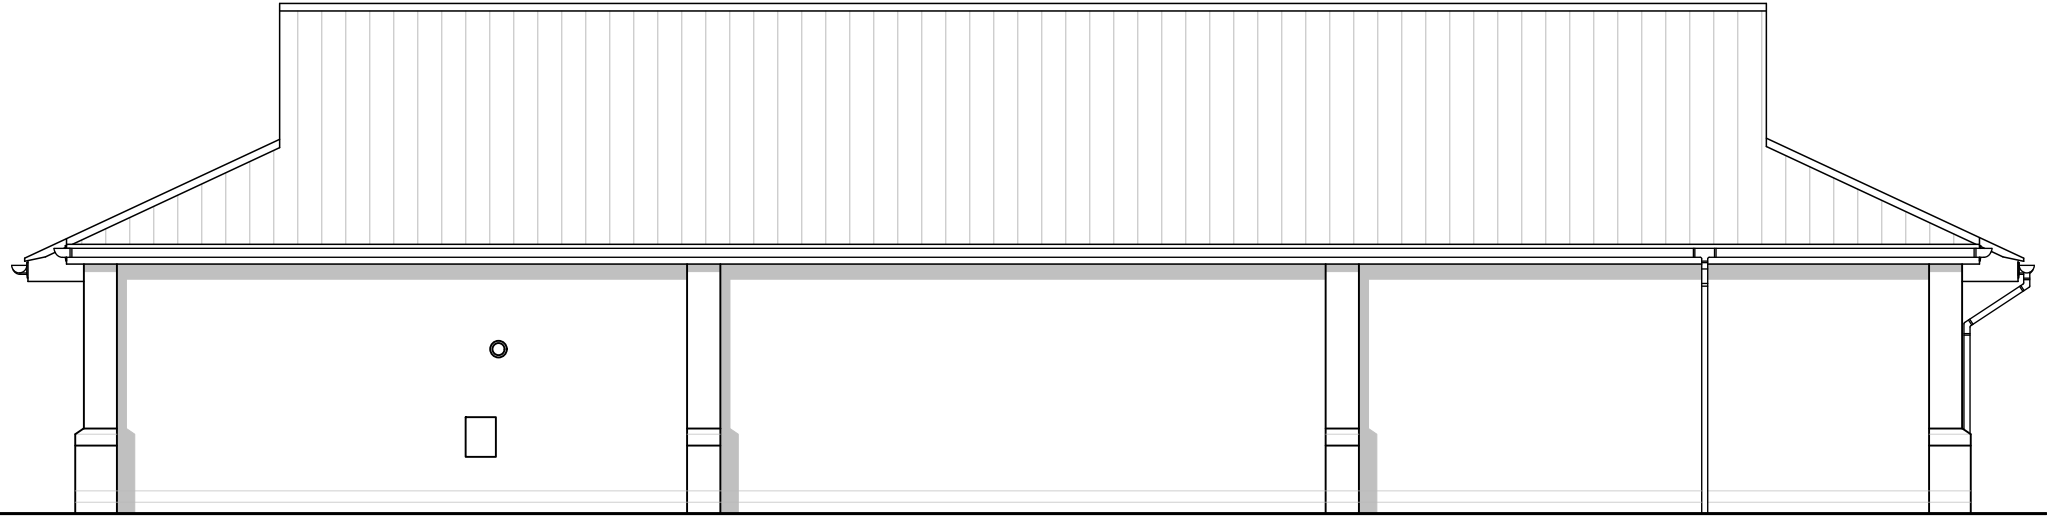

EXISTING ELEVATION 01



PLANNING

P2	ADDED SCALE AND COMPASS	16.04.25	LRD
P1	FIRST ISSUE	16.04.25	LRD
REV	DESCRIPTION	DATE	DRAWN