


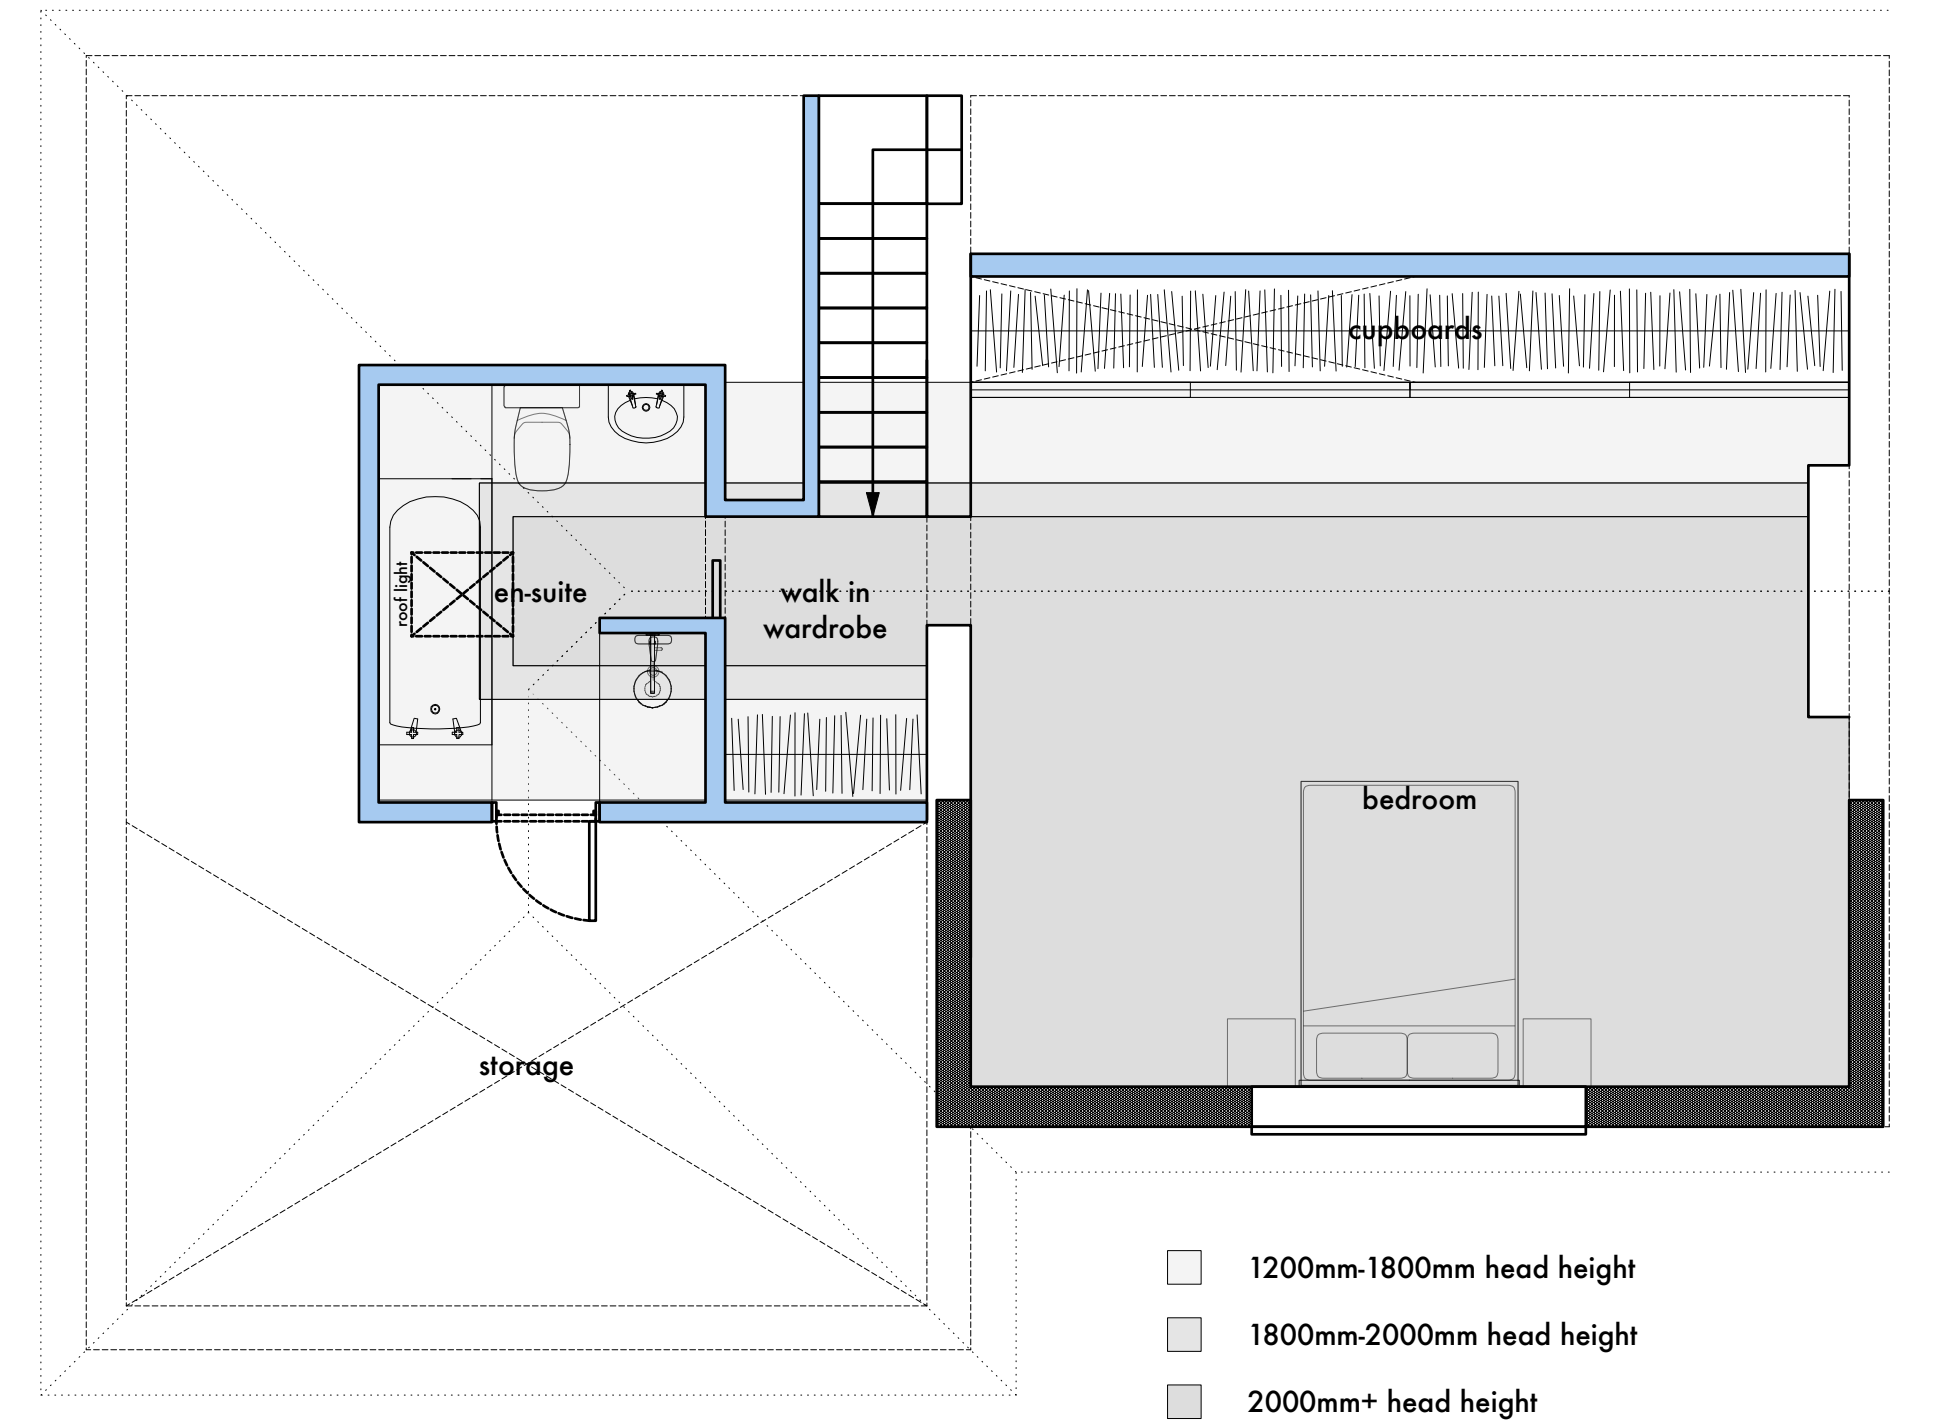
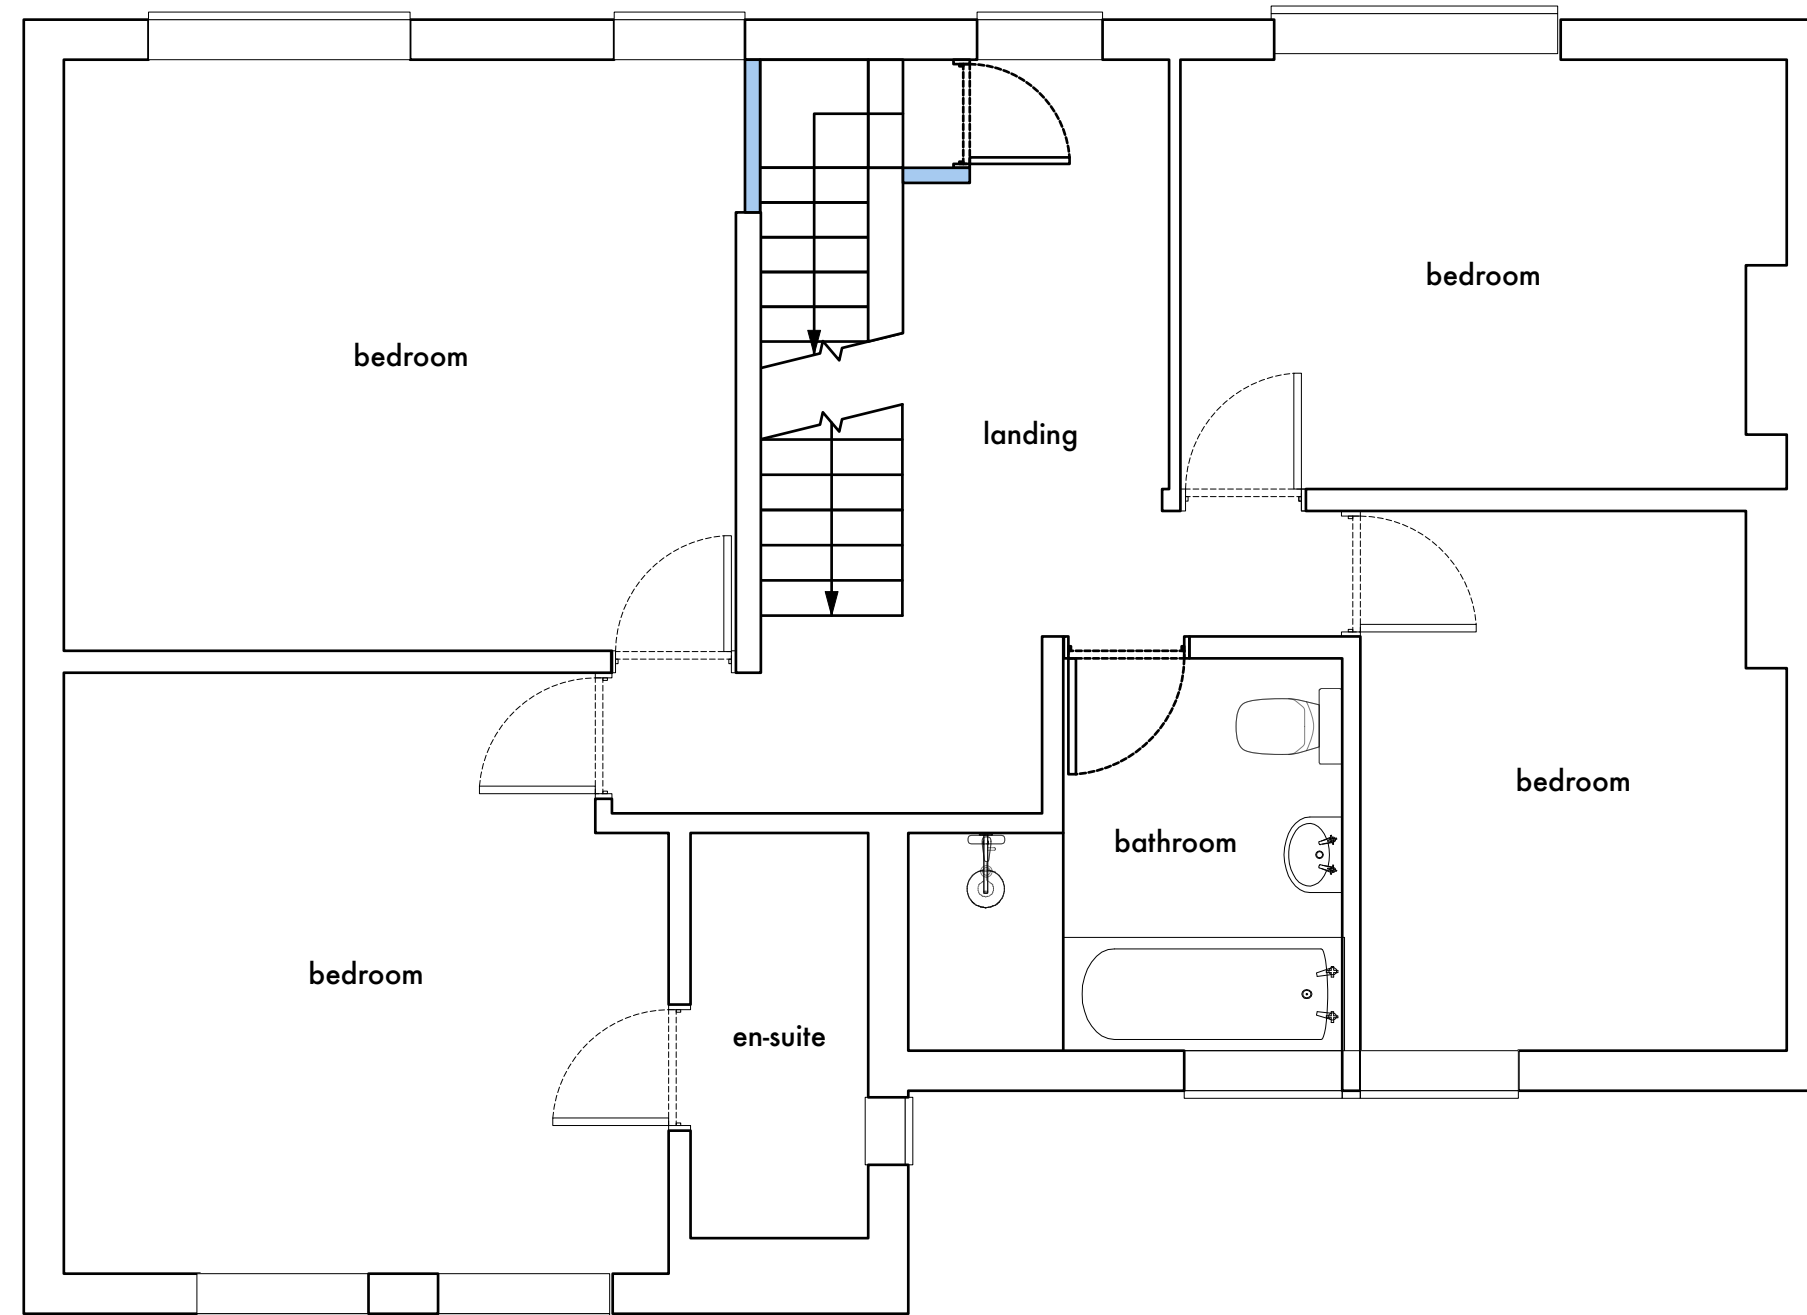


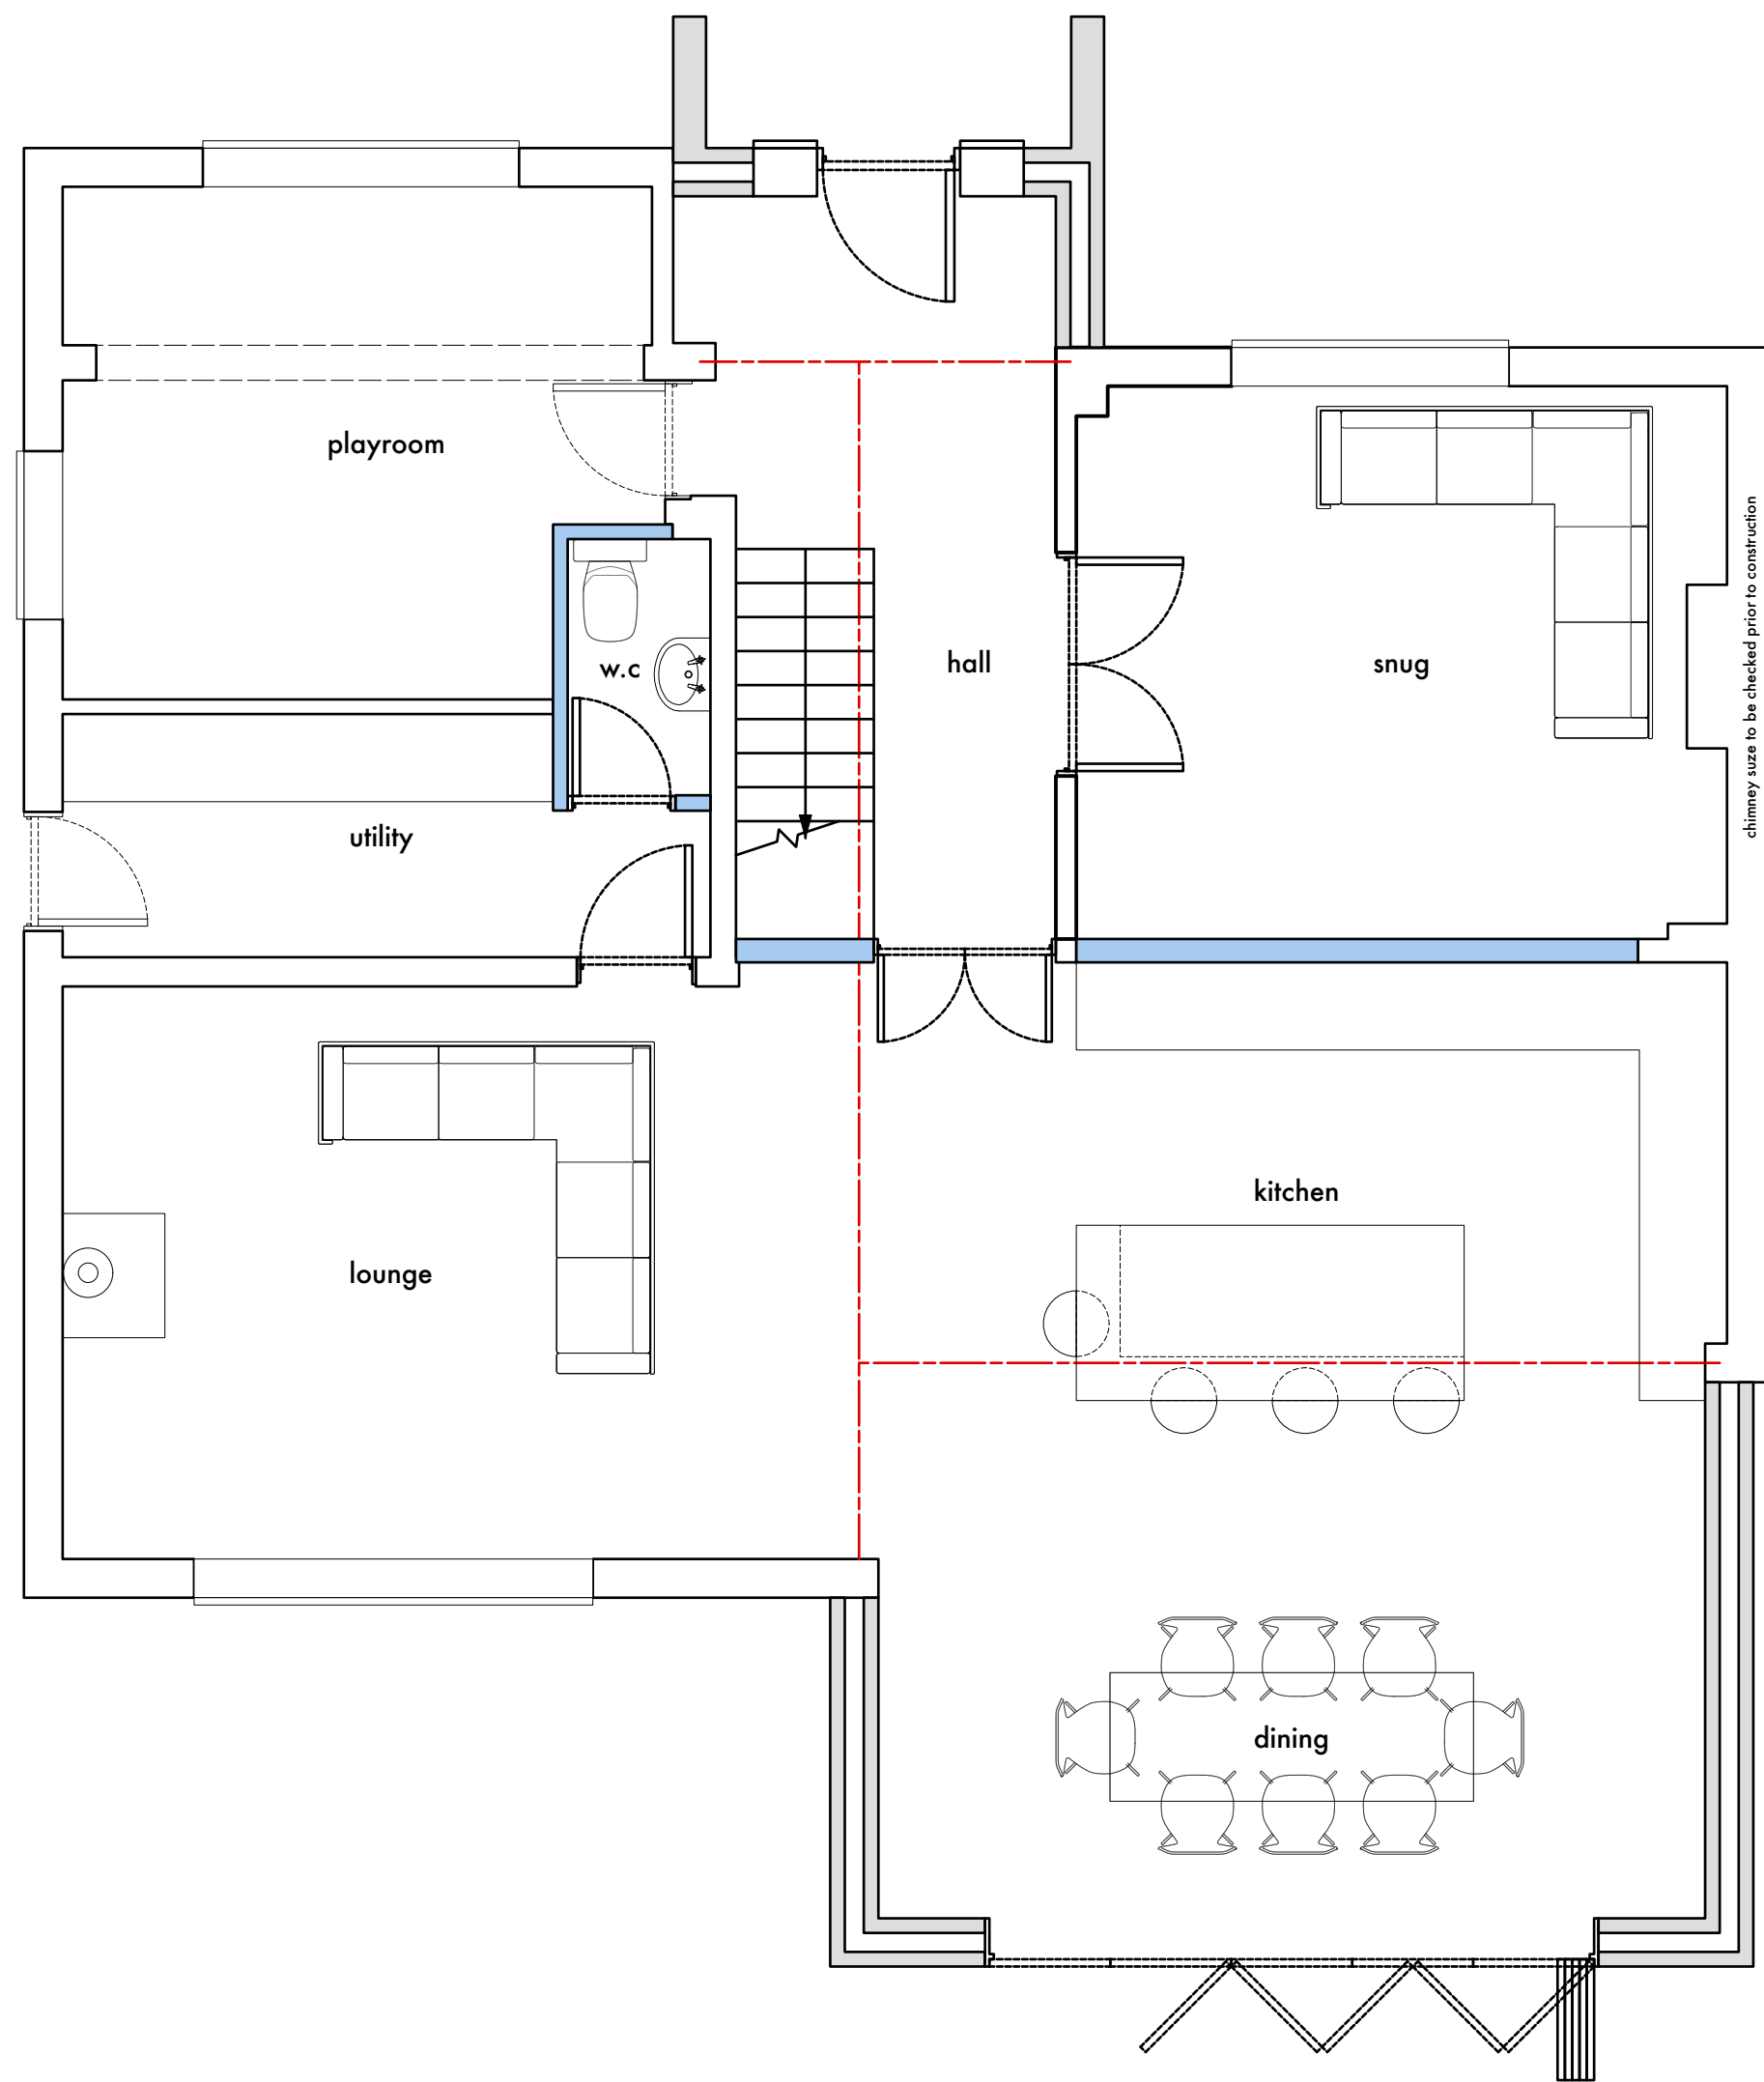

Proposed Layouts - Scale 1:50

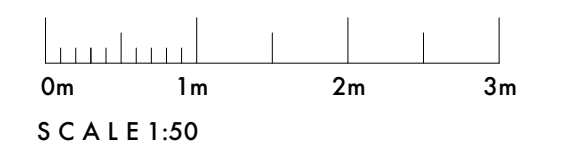

Proposed Elevations - Scale 1:100

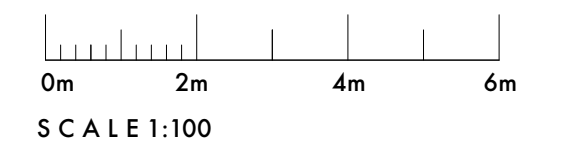

General Notes:
Do not scale from this drawing
Verify all dimensions and levels on site prior to construction
The contents of this drawing are RD DESIGNS & PARTNERS LTD
copyright and shall not be copied or re-used without permission

RD DESIGNS
E: info@rd-designs.co.uk
T: 01525 659057
www.rd-designs.co.uk

Project: 127 High St,
Kimpton

Drawing: Proposed Layouts

Project No: 1457	Drawing No: 002	Scale: 1:50 & 1:100 @ A1
---------------------	--------------------	--------------------------------

Date: March 2025