



Max Legal Length (UK) Articulated Vehicle (16.5m)  
Overall Length 16.500m  
Overall Width 2.550m  
Overall Body Height 3.681m  
Min Body Ground Clearance 0.411m  
Max Track Width 2.500m  
Lock to lock time 6.00s  
Kerb to Kerb Turning Radius 6.530m

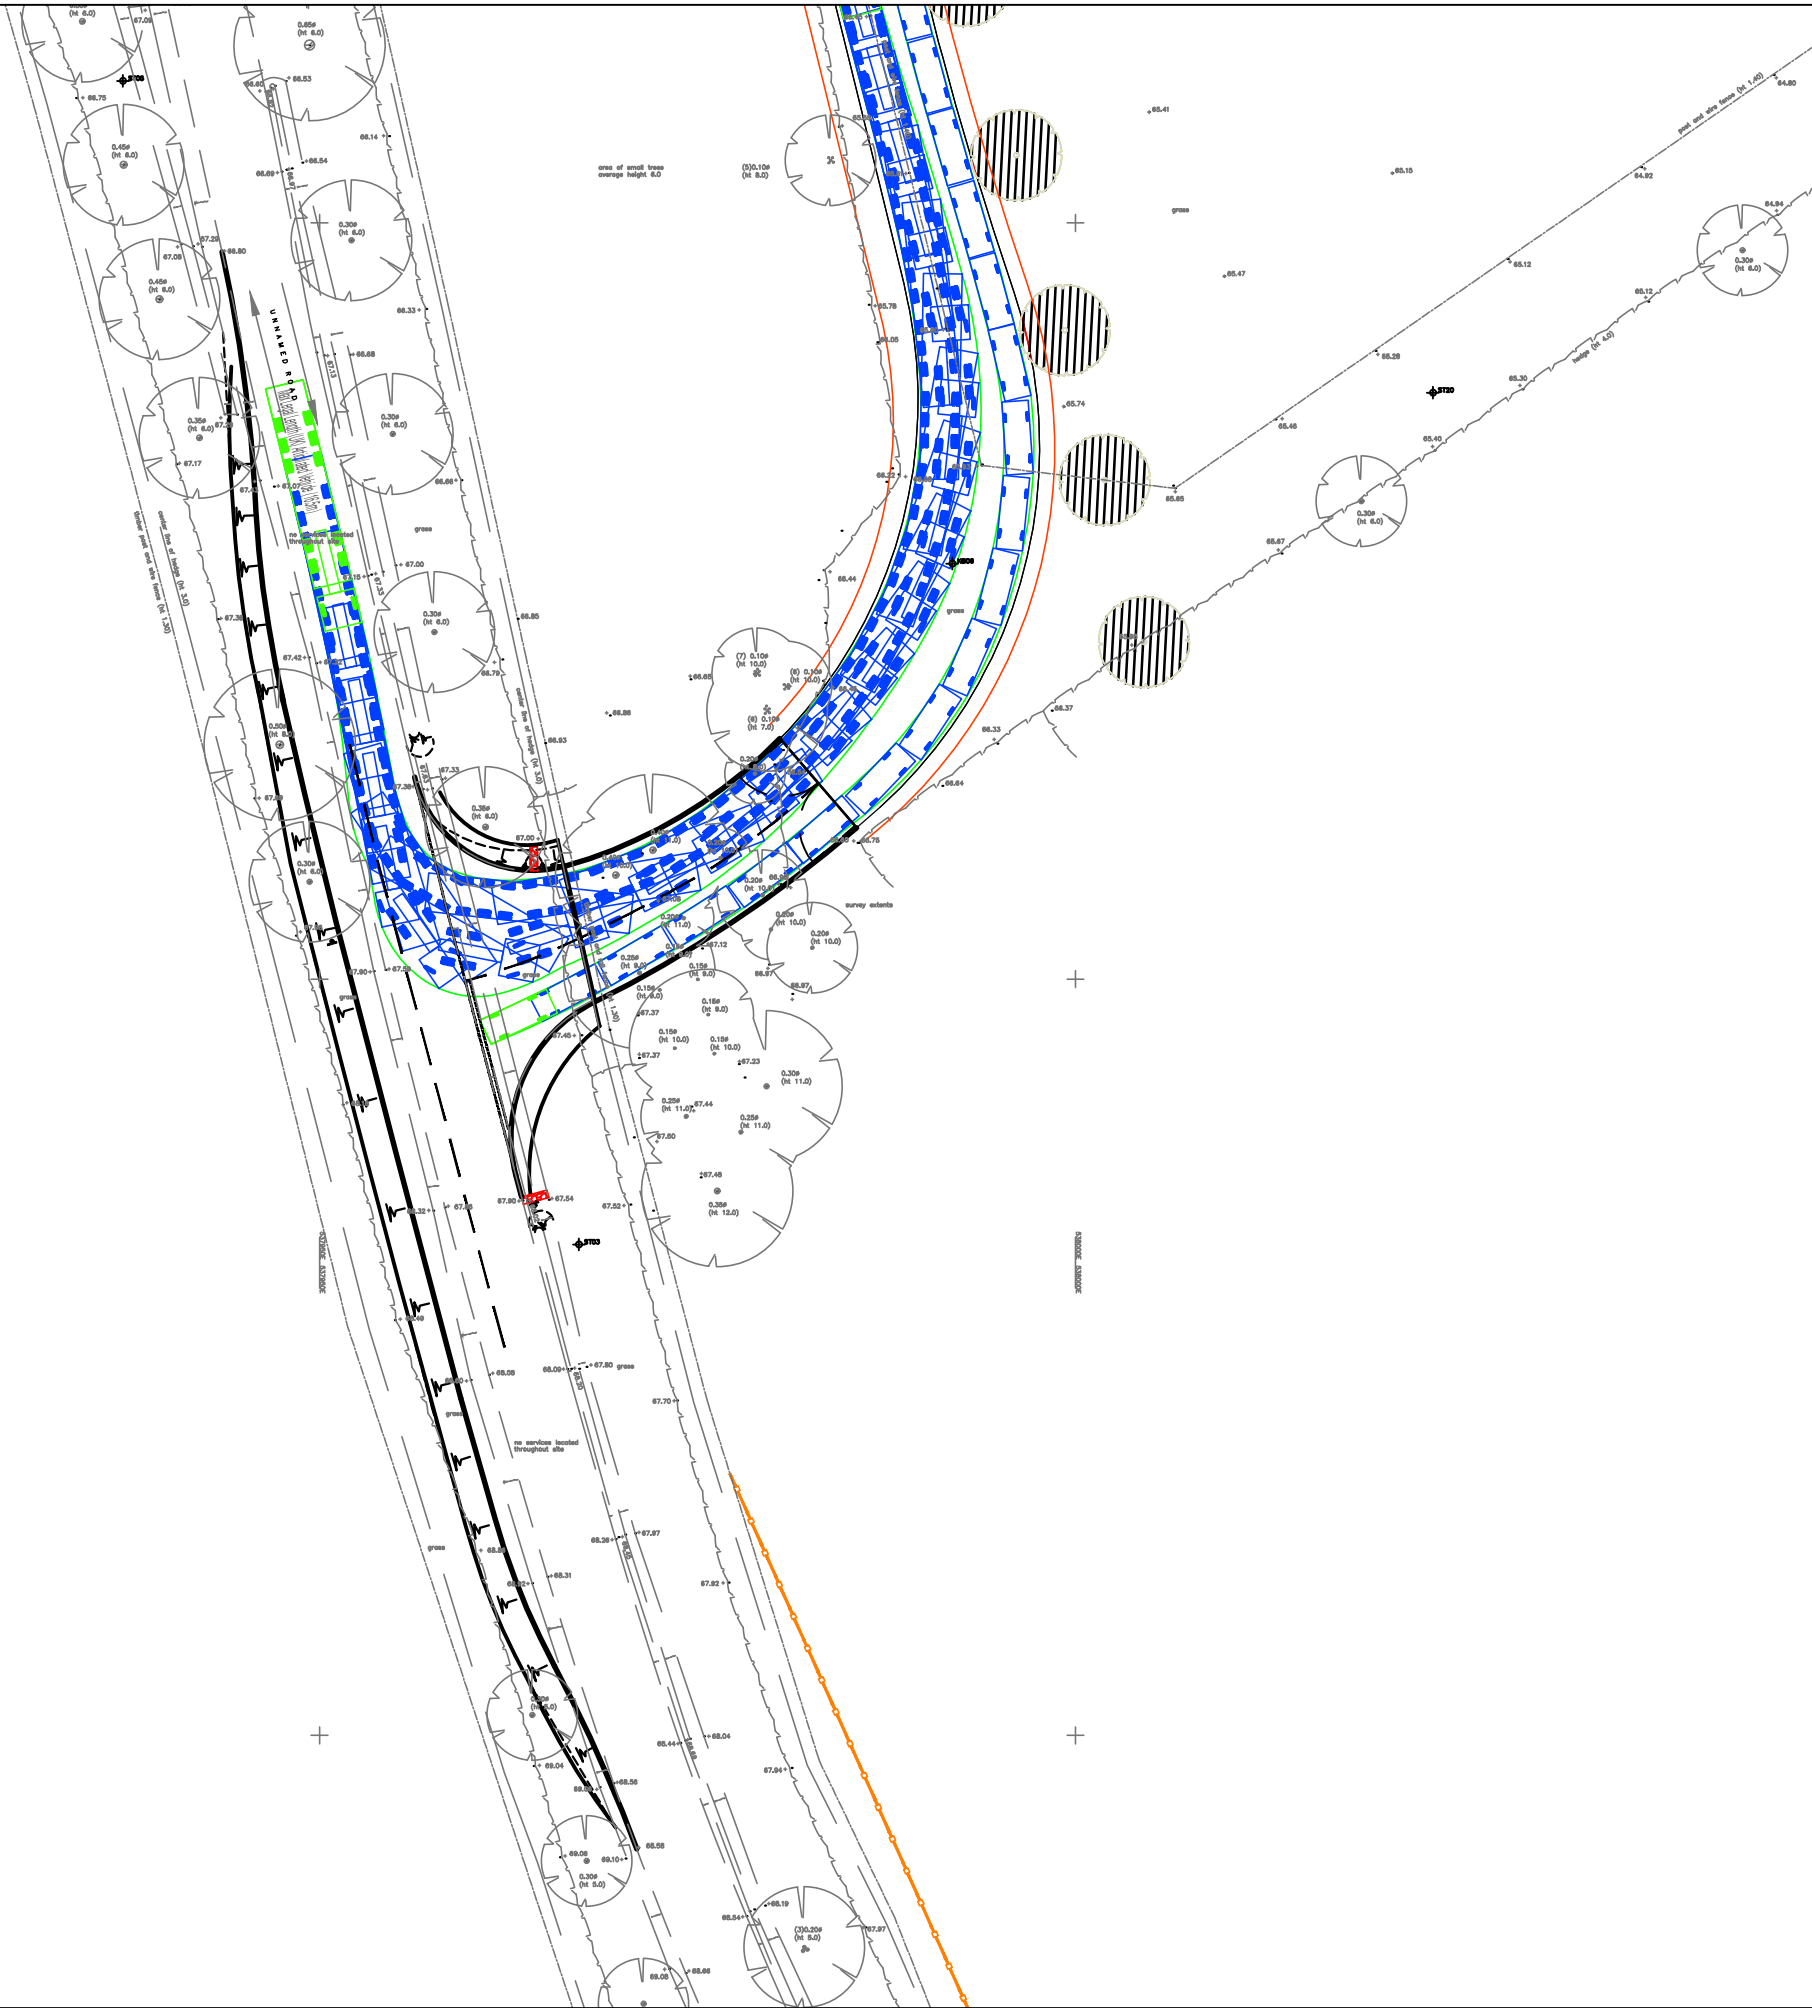

Estate Car  
Overall Length 4.845m  
Overall Width 1.750m  
Overall Body Height 1.424m  
Min Body Ground Clearance 0.189m  
Max Track Width 1.655m  
Lock to lock time 4.00s  
Kerb to Kerb Turning Radius 4.950m

| Rev | Date     | Description                | Drn | Chk | App |
|-----|----------|----------------------------|-----|-----|-----|
| B   | 25.09.24 | MINOR AMENDMENTS TO SLOPES | CT  |     |     |
| A   | 31.05.24 | MINOR AMENDMENTS           | CT  |     |     |
| -   | 27.02.24 | ORIGINAL ISSUE             | CT  |     |     |

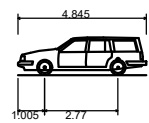

Client

Project  
NEWSSELLS PARK WINERY

Drawing Title  
SWEPT PATH ANALYSIS  
16.5m LEGAL ARTIC & ESTATE CAR

Drawing Status  
FOR APPROVAL

|                            |               |                  |                |            |
|----------------------------|---------------|------------------|----------------|------------|
| Drawn<br>CT                | Designed<br>, | Date<br>27.02.24 | Scale<br>1:500 | Size<br>A3 |
| Drawing No.<br>24-335-TR03 |               |                  |                | Rev<br>B   |