



Max Legal Length (UK) Articulated Vehicle (16.5m)
Overall Length 16.500m
Overall Width 2.550m
Overall Body Height 3.681m
Min Body Ground Clearance 0.411m
Max Track Width 2.500m
Lock to lock time 6.00s
Kerb to Kerb Turning Radius 6.530m

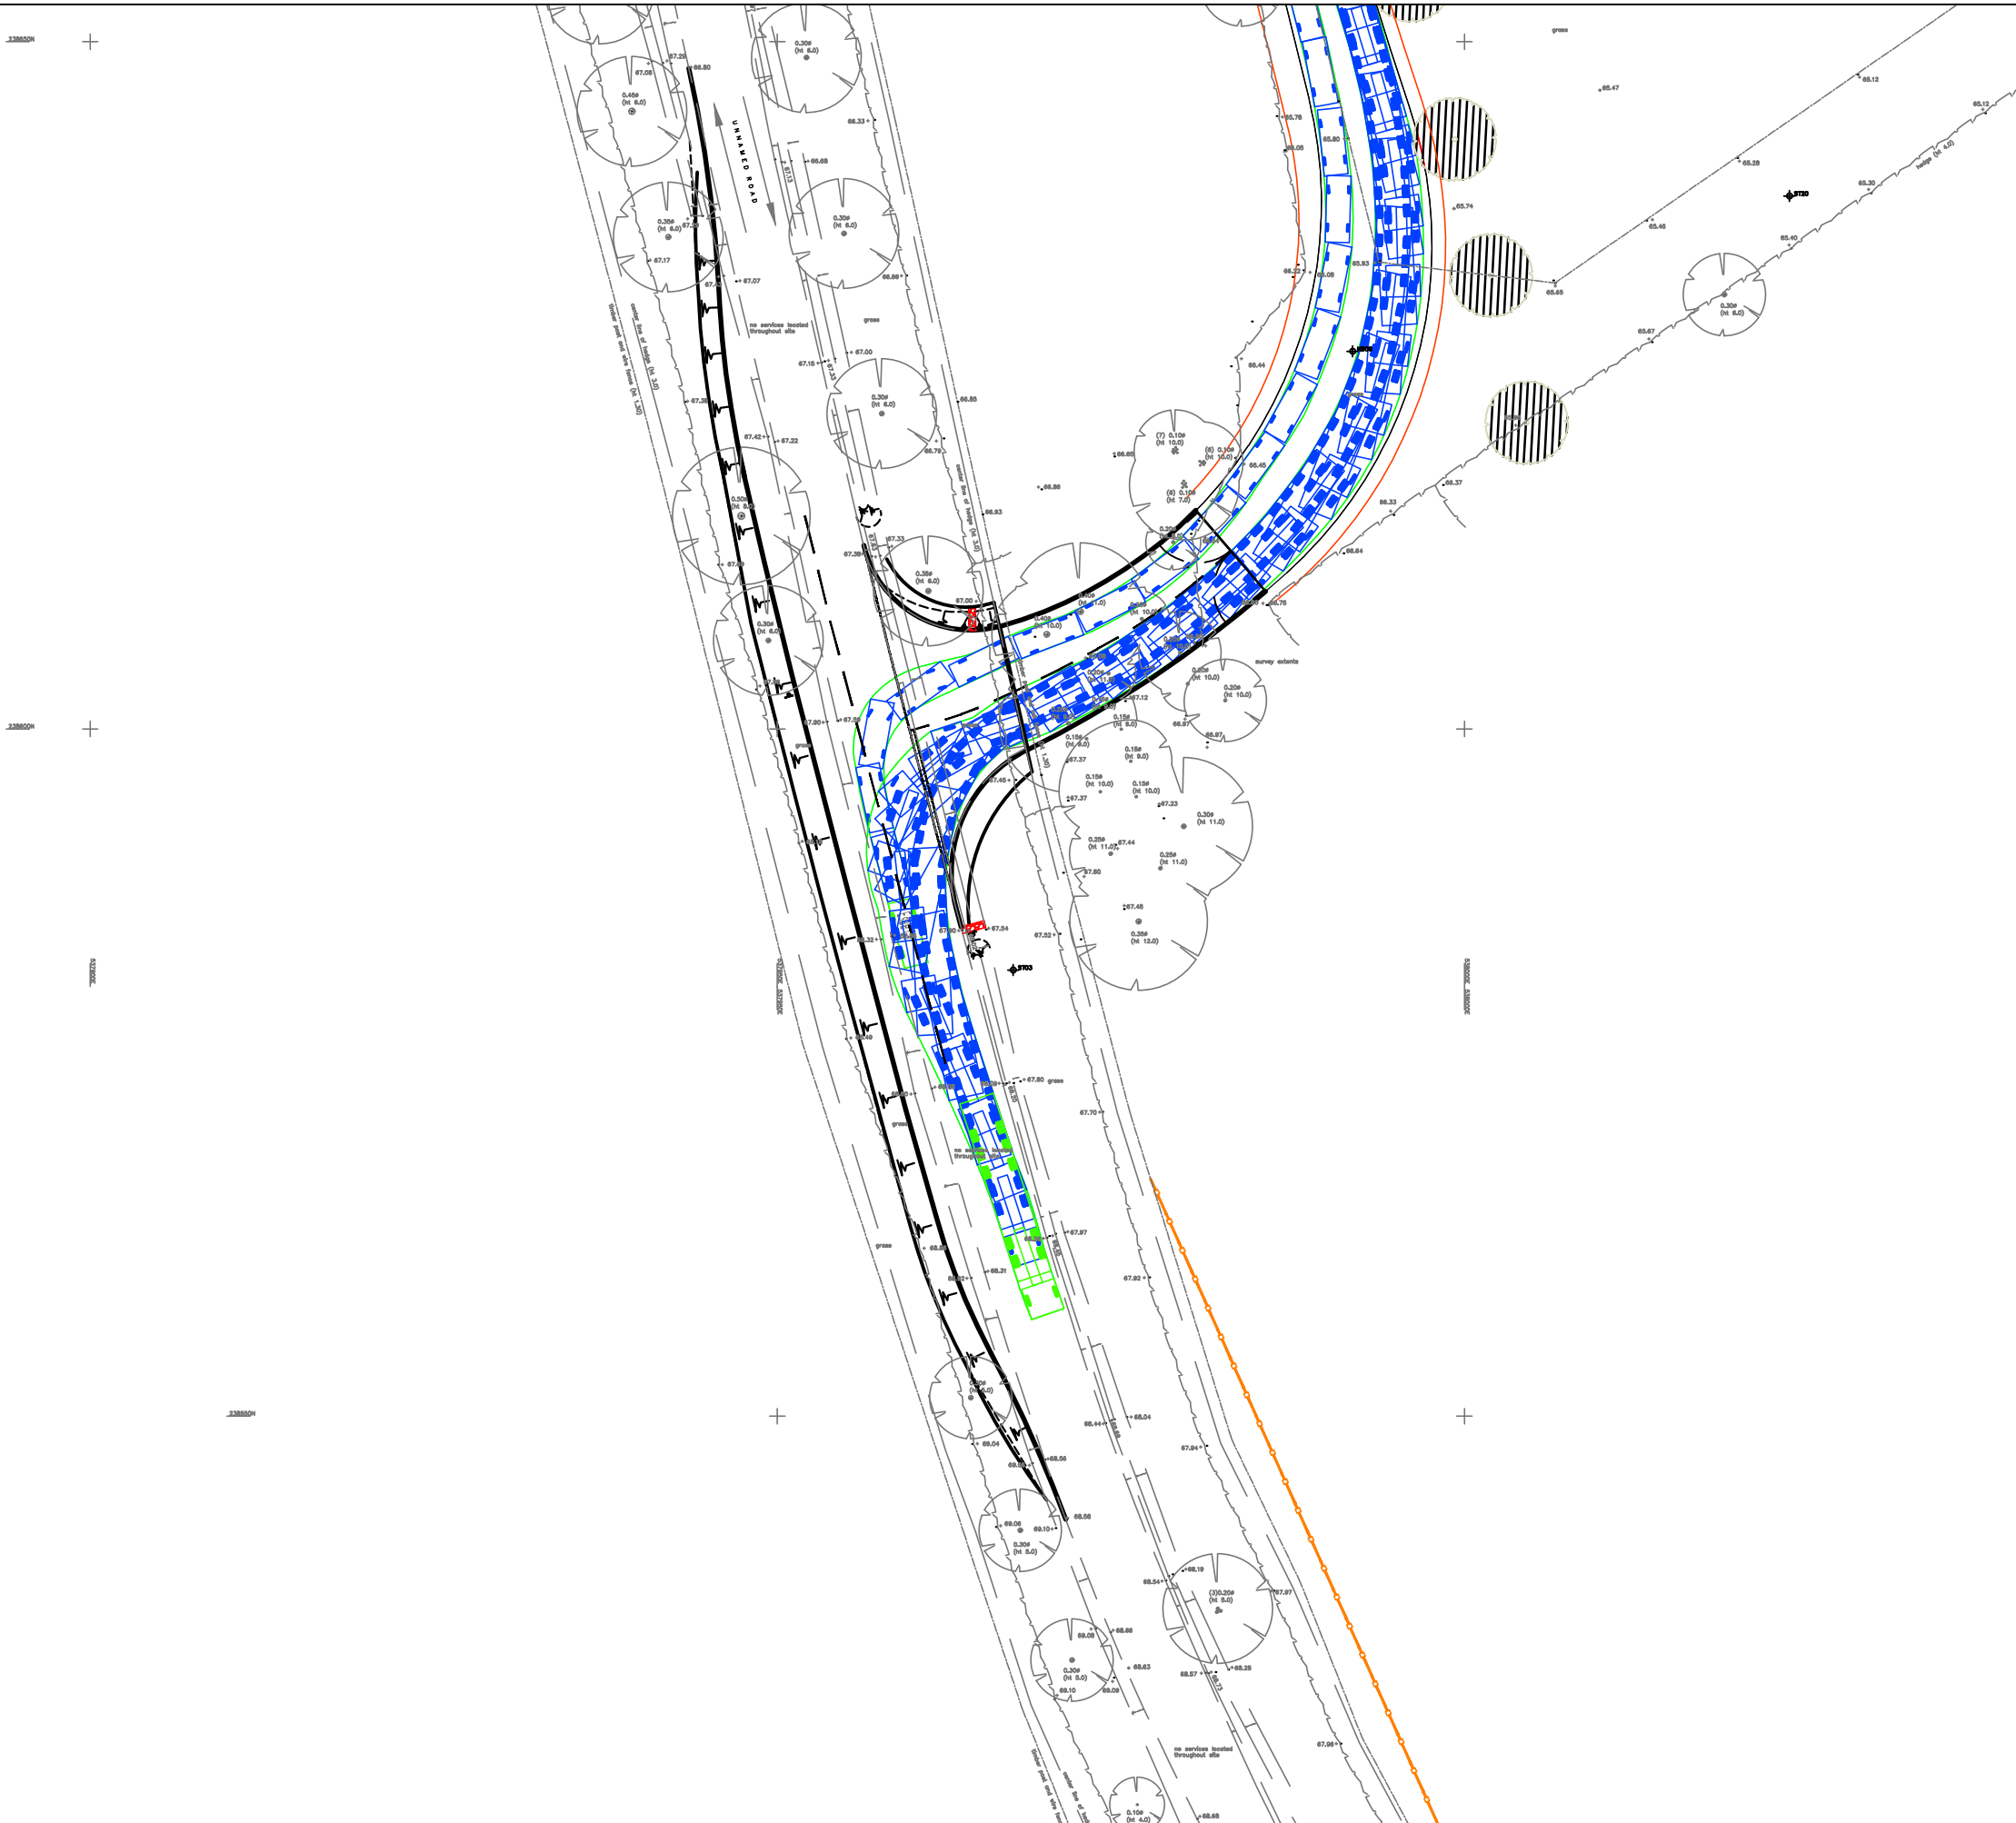

Estate Car
Overall Length 4.845m
Overall Width 1.750m
Overall Body Height 1.424m
Min Body Ground Clearance 0.189m
Max Track Width 1.655m
Lock to lock time 4.00s
Kerb to Kerb Turning Radius 4.950m

B	25.09.24	MINOR AMENDMENTS TO SLOPES	CT		
A	31.05.24	MINOR AMENDMENTS	CT		
-	27.02.24	ORIGINAL ISSUE	CT		
Rev	Date	Description	Drn	Chk	App

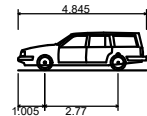

Client

Project
NEWSSELLS PARK
WINERY

Drawing Title
SWEPT PATH ANALYSIS
16.5m LEGAL ARTIC & ESTATE CAR

Drawing Status
FOR APPROVAL

Drawn CT	Designed ,	Date 27.02.24	Scale 1:500	Size A3
Drawing No. 24-335-TR04				Rev B