

CONTEXTUAL EAST ELEVATION

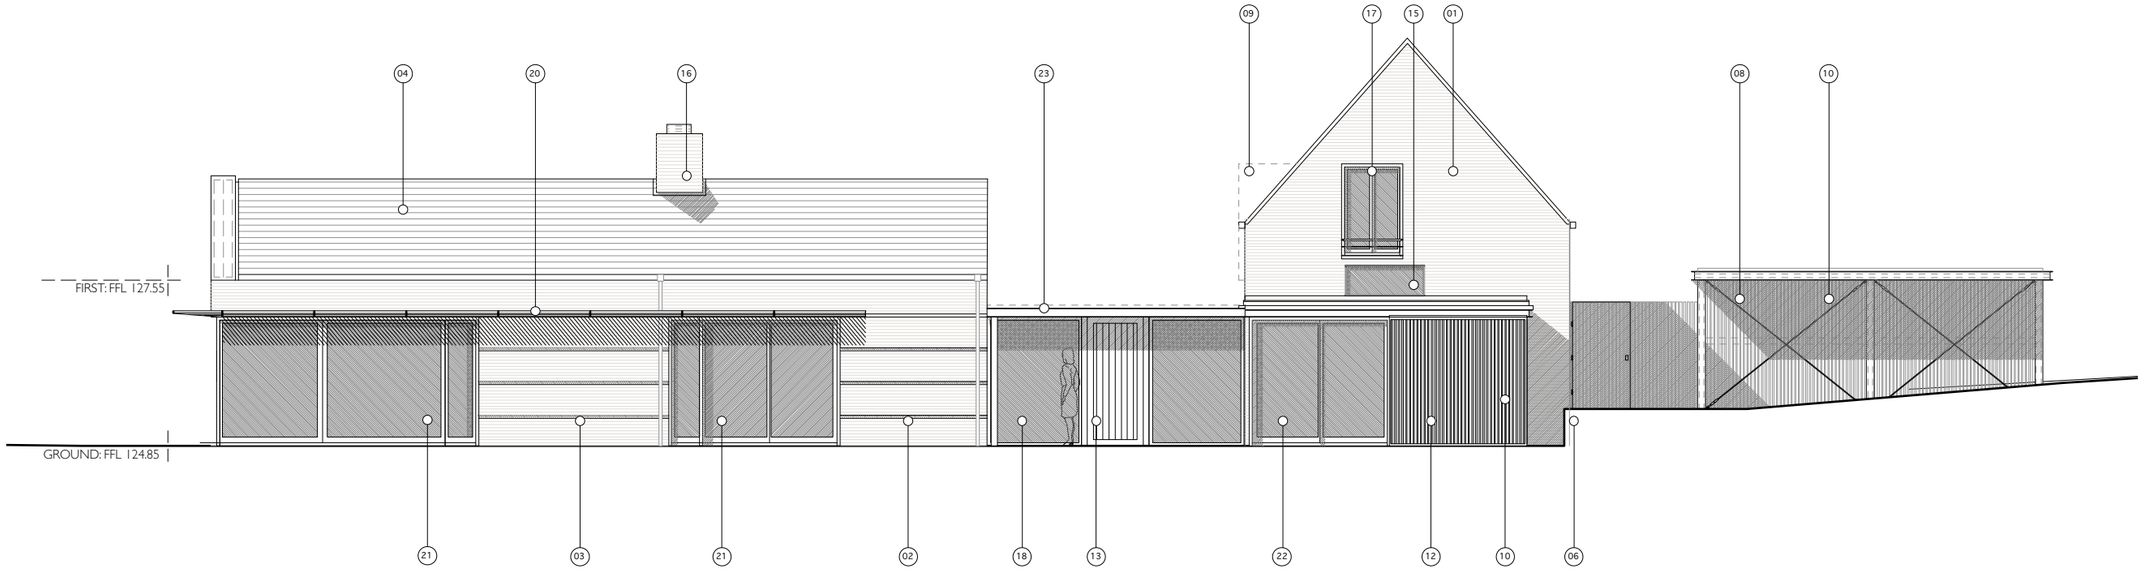

EAST ELEVATION

NOTES-
01. BUFF BRICKWORK LAID IN ENGLISH GARDEN WALL BOND
02. BUFF BRICKWORK LAID IN FLEMISH BOND
03. INSET COURSING
04. WELSH SLATE ROOF
05. PERFORATED BUFF BRICK WALL 1.8M
06. RETAINING WALL
07. EXISTING SHED
08. CAR PORT -STEEL FRAME WITH BRACING & RETAINING WALLS
09. FIRST FLOOR DORMER WINDOW
10. VERTICAL TIMBER SLAT SCREENING - NARROW BOARDS APPROX 40MM WIDTH
11. VERTICAL TIMBER CLADDING
12. VERTICAL SLIDING TIMBER SHUTTER PANELS
13. EXTERNAL TIMBER DOOR & FRAME
14. FRAMED GLASS ROOF LIGHT
15. GLAZED ROOF LANTERN
16. BRICK CHIMNEY
17. ALLUMINIUM FRAMED WINDOWS
18. ALLUMINIUM FRAMED FIXED GLAZED WINDOW
19. HORIZONTAL WINDOWS INSET WITH BRICKWORK
20. TIMBER BRISE SOLEIL
21. ALLUMINIUM FRAMED SLIDING GLAZED DOOR SYSTEM
22. ALLUMINIUM FRAMED CORNER SLIDING DOOR SYSTEM
23. STEEL FRAME ZINC CLAD CANOPY

DO NOT SCALE FROM THIS DRAWING AND CHECK ALL DIMENSIONS ON SITE
THIS DRAWING IS TO BE READ IN CONJUNCTION WITH ALL OTHER RELEVANT INFORMATION FROM OTHER CONSULTANTS

REV	DATE	NOTES
P1	JAN 17	ISSUE TO CLIENT
P2	FEB 17	FOR COMMENT
P3	27.03.2017	ISSUE TO CLIENT
P4	06.04.2017	FOR COMMENT
P5	24.05.2017	FOR COMMENT
P6	05.06.2017	FOR PLANNING
P7	21.11.2017	REVISED PLANNING APPLICATION
P8	09.01.2018	CORNER WINDOW REINSTATED
P9	06.02.2018	REVISED PLANNING APPLICATION: INCREASE IN LOBBY WIDTH

0 1 2 3 4 5 M

DRAWN
LH

CHECKED
CC

PROJECT BARKWAY HOUSE
BARKWAY

TITLE EAST ELEVATION

SCALE @A1 1: 50 / @A3 1: 100 DATE February 2018 NO 1613/119 REV P9

cowper griffith architects
COWPER GRIFFITH ARCHITECTS LLP
15 HIGH STREET WHITTLESFORD CAMBRIDGE CB22 4LT
www.cowpergriffith.co.uk