


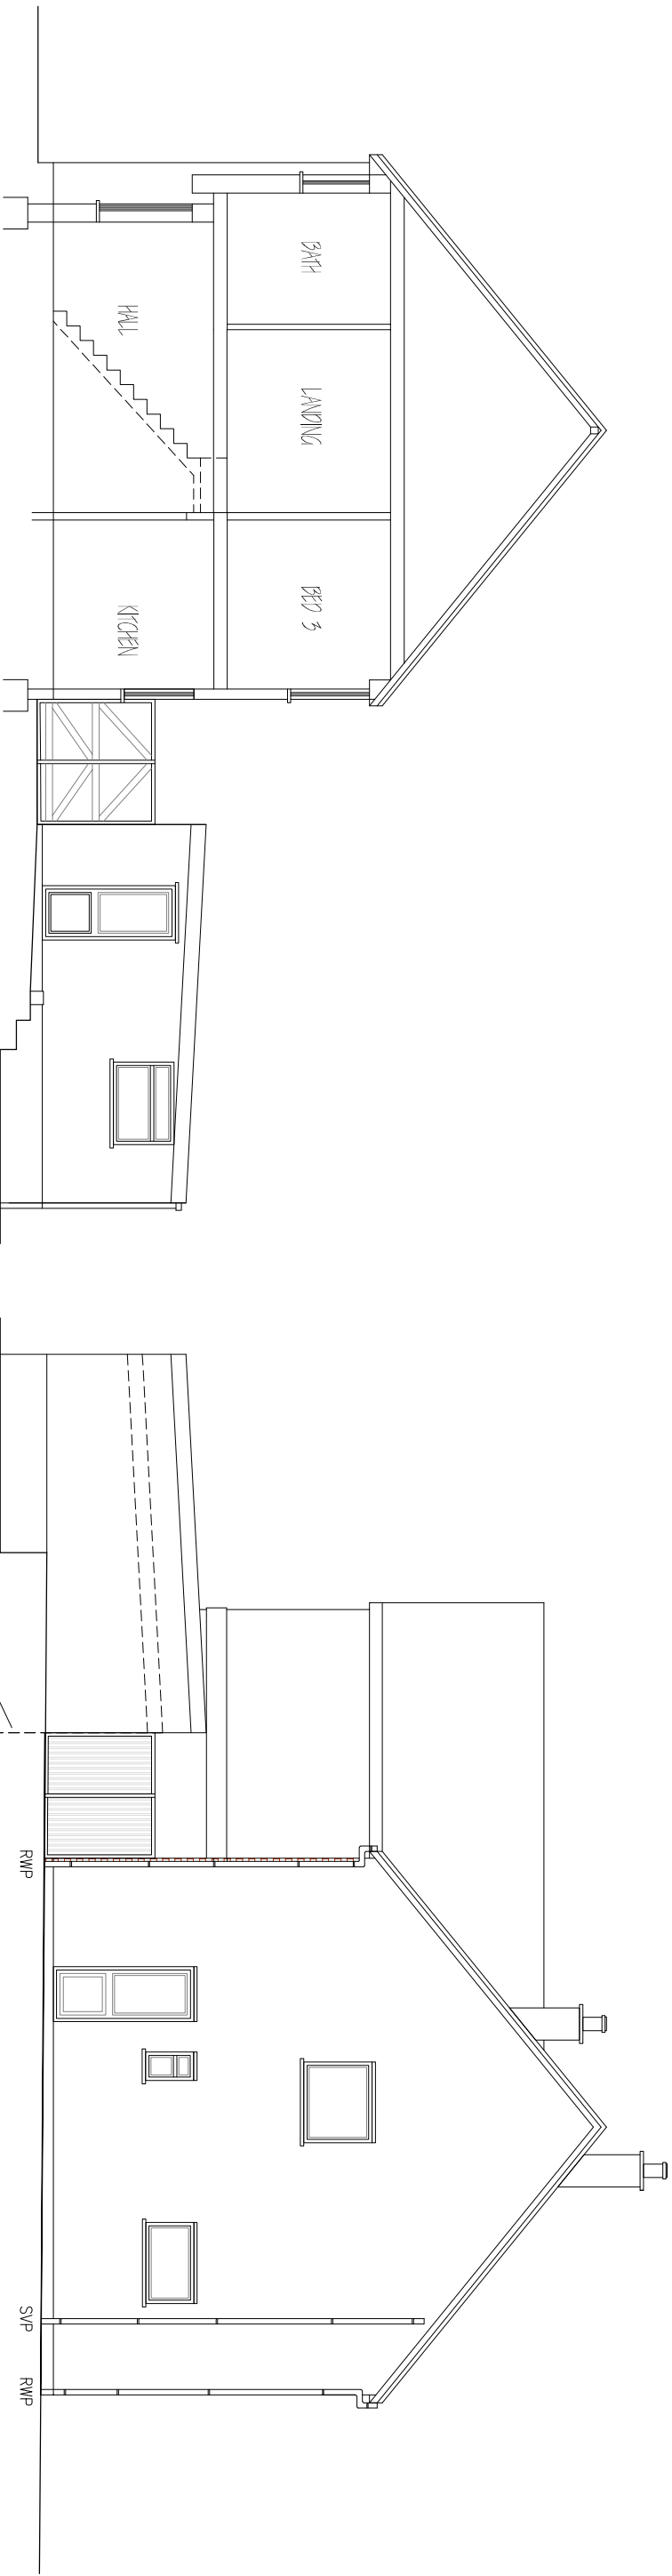

Scale Bar

IMPROVE.IT DESIGN LTD
9 BROADSTONE, DARTMOUTH, DEVON. TQ6 9NR.
Tel: 07850 243045
Email: improvedesignltd@gmail.com

CLIENT: MR L. PERRICONE,
25 HARKNESS WAY,
HITCHIN, HERTS. SG4 0QJ.

PROPOSED
LOFT CONVERSION
(EXISTING)

SCALE: 1:100 (A3) DRG No. 22324/02