


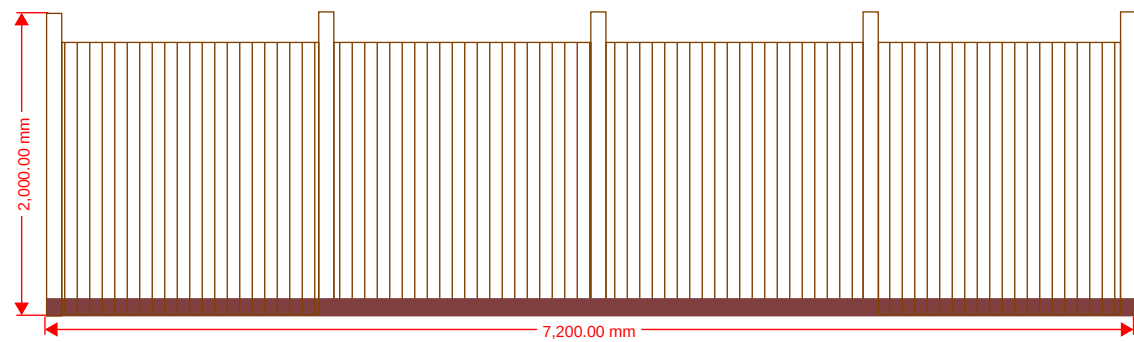


Front Fence (North Elevation)

Connects to
House

Representative Materials




Pine Post

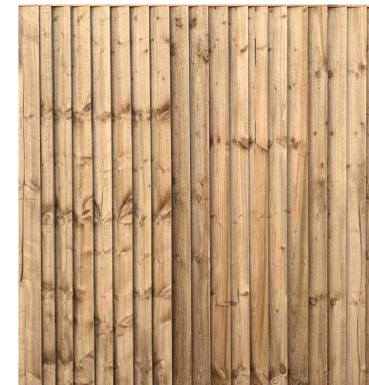


Timber Fence Panel



Timber Gravel
Board

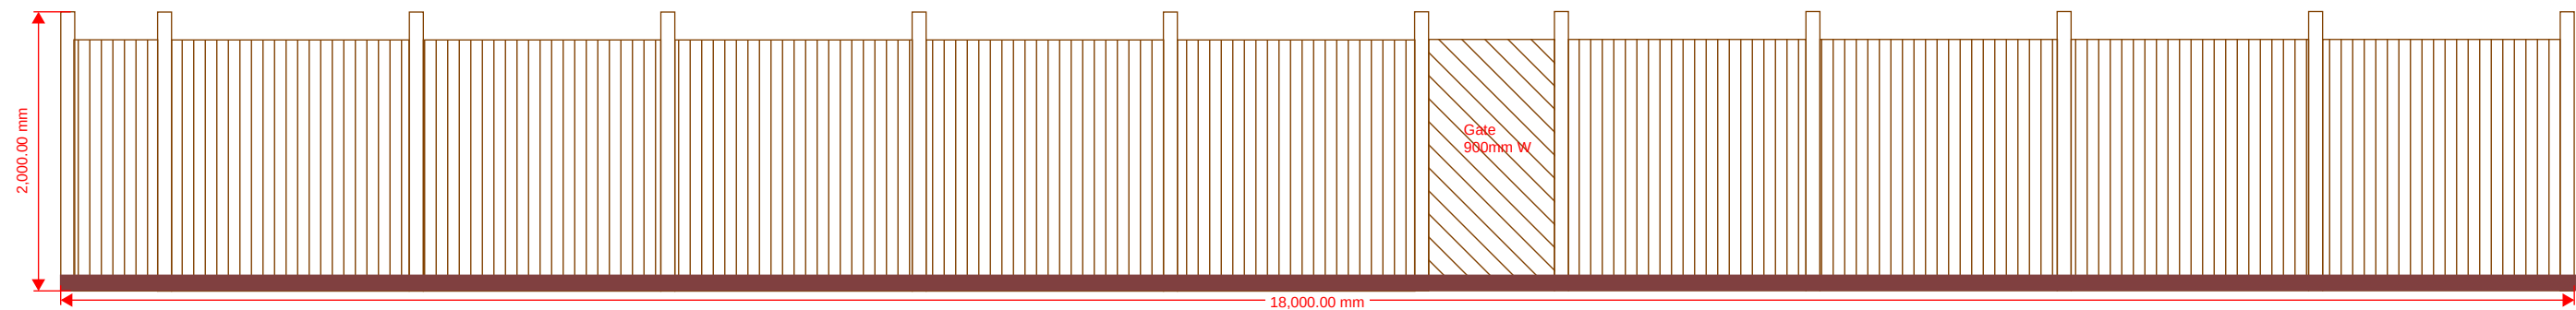

Side Fence (West Elevation)

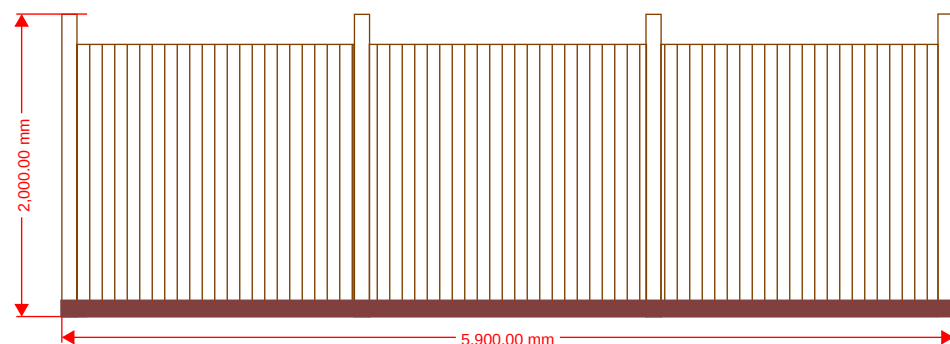

Rear Fence (South Elevation)

Connects to
existing Garden
Wall