
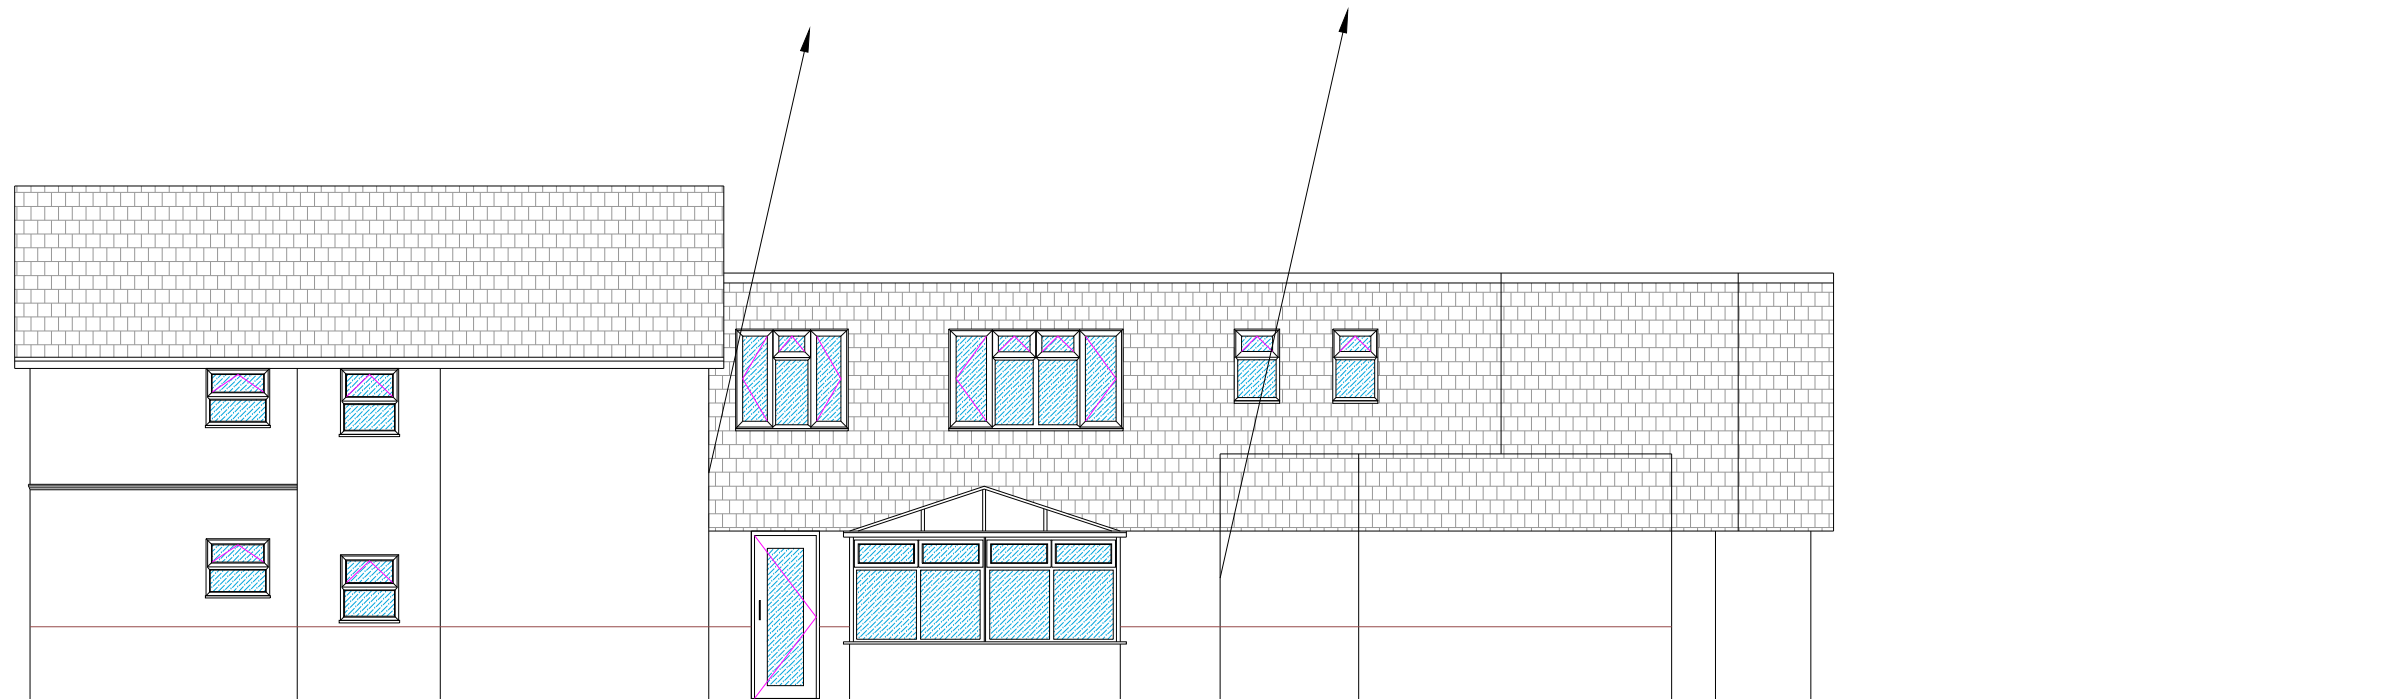


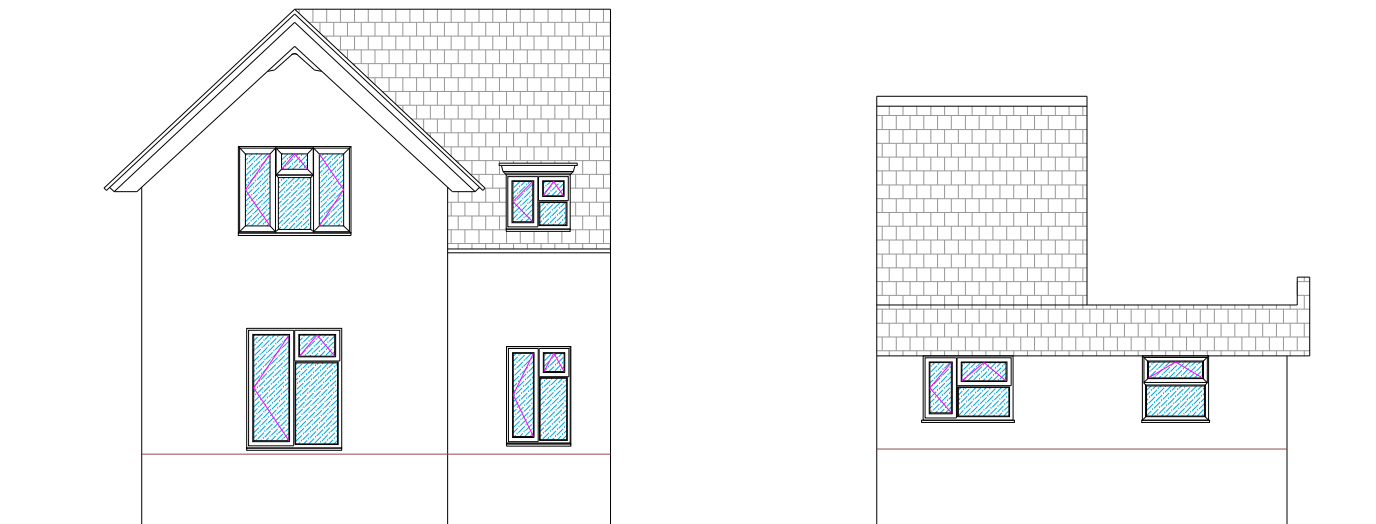

LHS Elevation
(1:100 @ A3)

2m 1.5 1m 0.5 0

Consul Chartered Surveyors
BUILDING SURVEYING QUANTITY SURVEYING PROJECT MANAGEMENT

Regus Grosvenor Gardens, 52 Grosvenor Gardens, London SW1W 0AU
Tel: 020 3150 3516 Email: admin@consulcs.com

Project: Jubilee House, 13 Fishponds Road, Hitchin, SG5 1NR

Title: Existing Elevations

Stage: Planning

Date: 09/ 03/ 2026

Scale: 1:100 @ A3

Rev:

Drawing Number: 1249/JH/E3

Client: UL

Drawn by: PS

Checked by: CE