

[E] FRONT ELEVATION 1:50



[E] SIDE ELEVATION 1:50

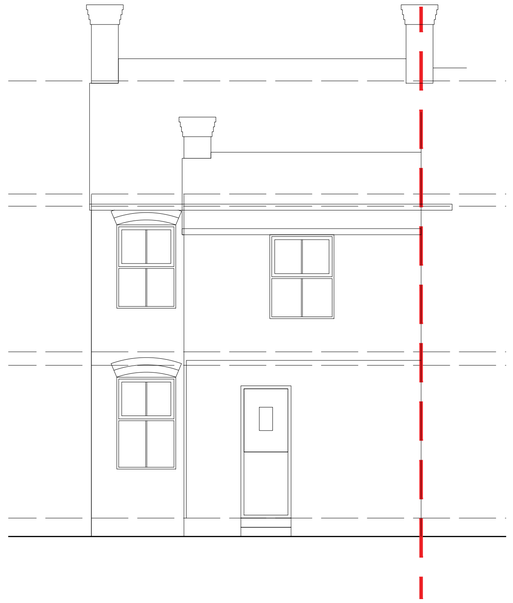

[E] REAR ELEVATION 1:50

Scale 1:50 0 0.5 1.5 3 5m

CROE ARCHITECT LLP:
THIS DRAWING IS THE PROPERTY OF CROE ARCHITECTS LLP, AND IS ISSUED ON THE CONDITION THAT IT IS NOT REPRODUCED, DISCLOSED OR COPIED TO ANY UNAUTHORISED PERSON IN WHOLE OR PART WITHOUT PRIOR WRITTEN CONSENT.

NO DIMENSIONS ARE TO BE SCALED FROM THIS DRAWING. ALL DIMENSIONS STATED MUST BE VERIFIED ON SITE. THE ARCHITECT MUST BE ADVISED OF ANY DISCREPANCIES PRIOR TO ANY ITEM OF WORK BEING PUT IN HAND.
THIS DRAWING MUST BE READ TOGETHER WITH THE SPECIFICATION, BILL OF QUANTITIES AND RELATED DRAWINGS.

CLIENT:
Mr & Mrs Humber

PROJECT:
34 Woolgrove Road
Hitchin, Herts
SG4 0AT

STATUS:
SURVEY

TITLE:
Existing Elevations

DRAWN BY:	DATE:	SCALE:
CH	Feb 2018	1:50 @A1

PRO NUM:	DRAWING NUM:	REV:
17198	002	–

CROE ARCHITECTS
arb | RIBA Chartered Practice
TELEPHONE : 01462 453931
EMAIL : info@croearchitects.co.uk
WEB : www.croearchitects.co.uk