


0 50 METRES LOCATION PLAN 1:1250 SCALE

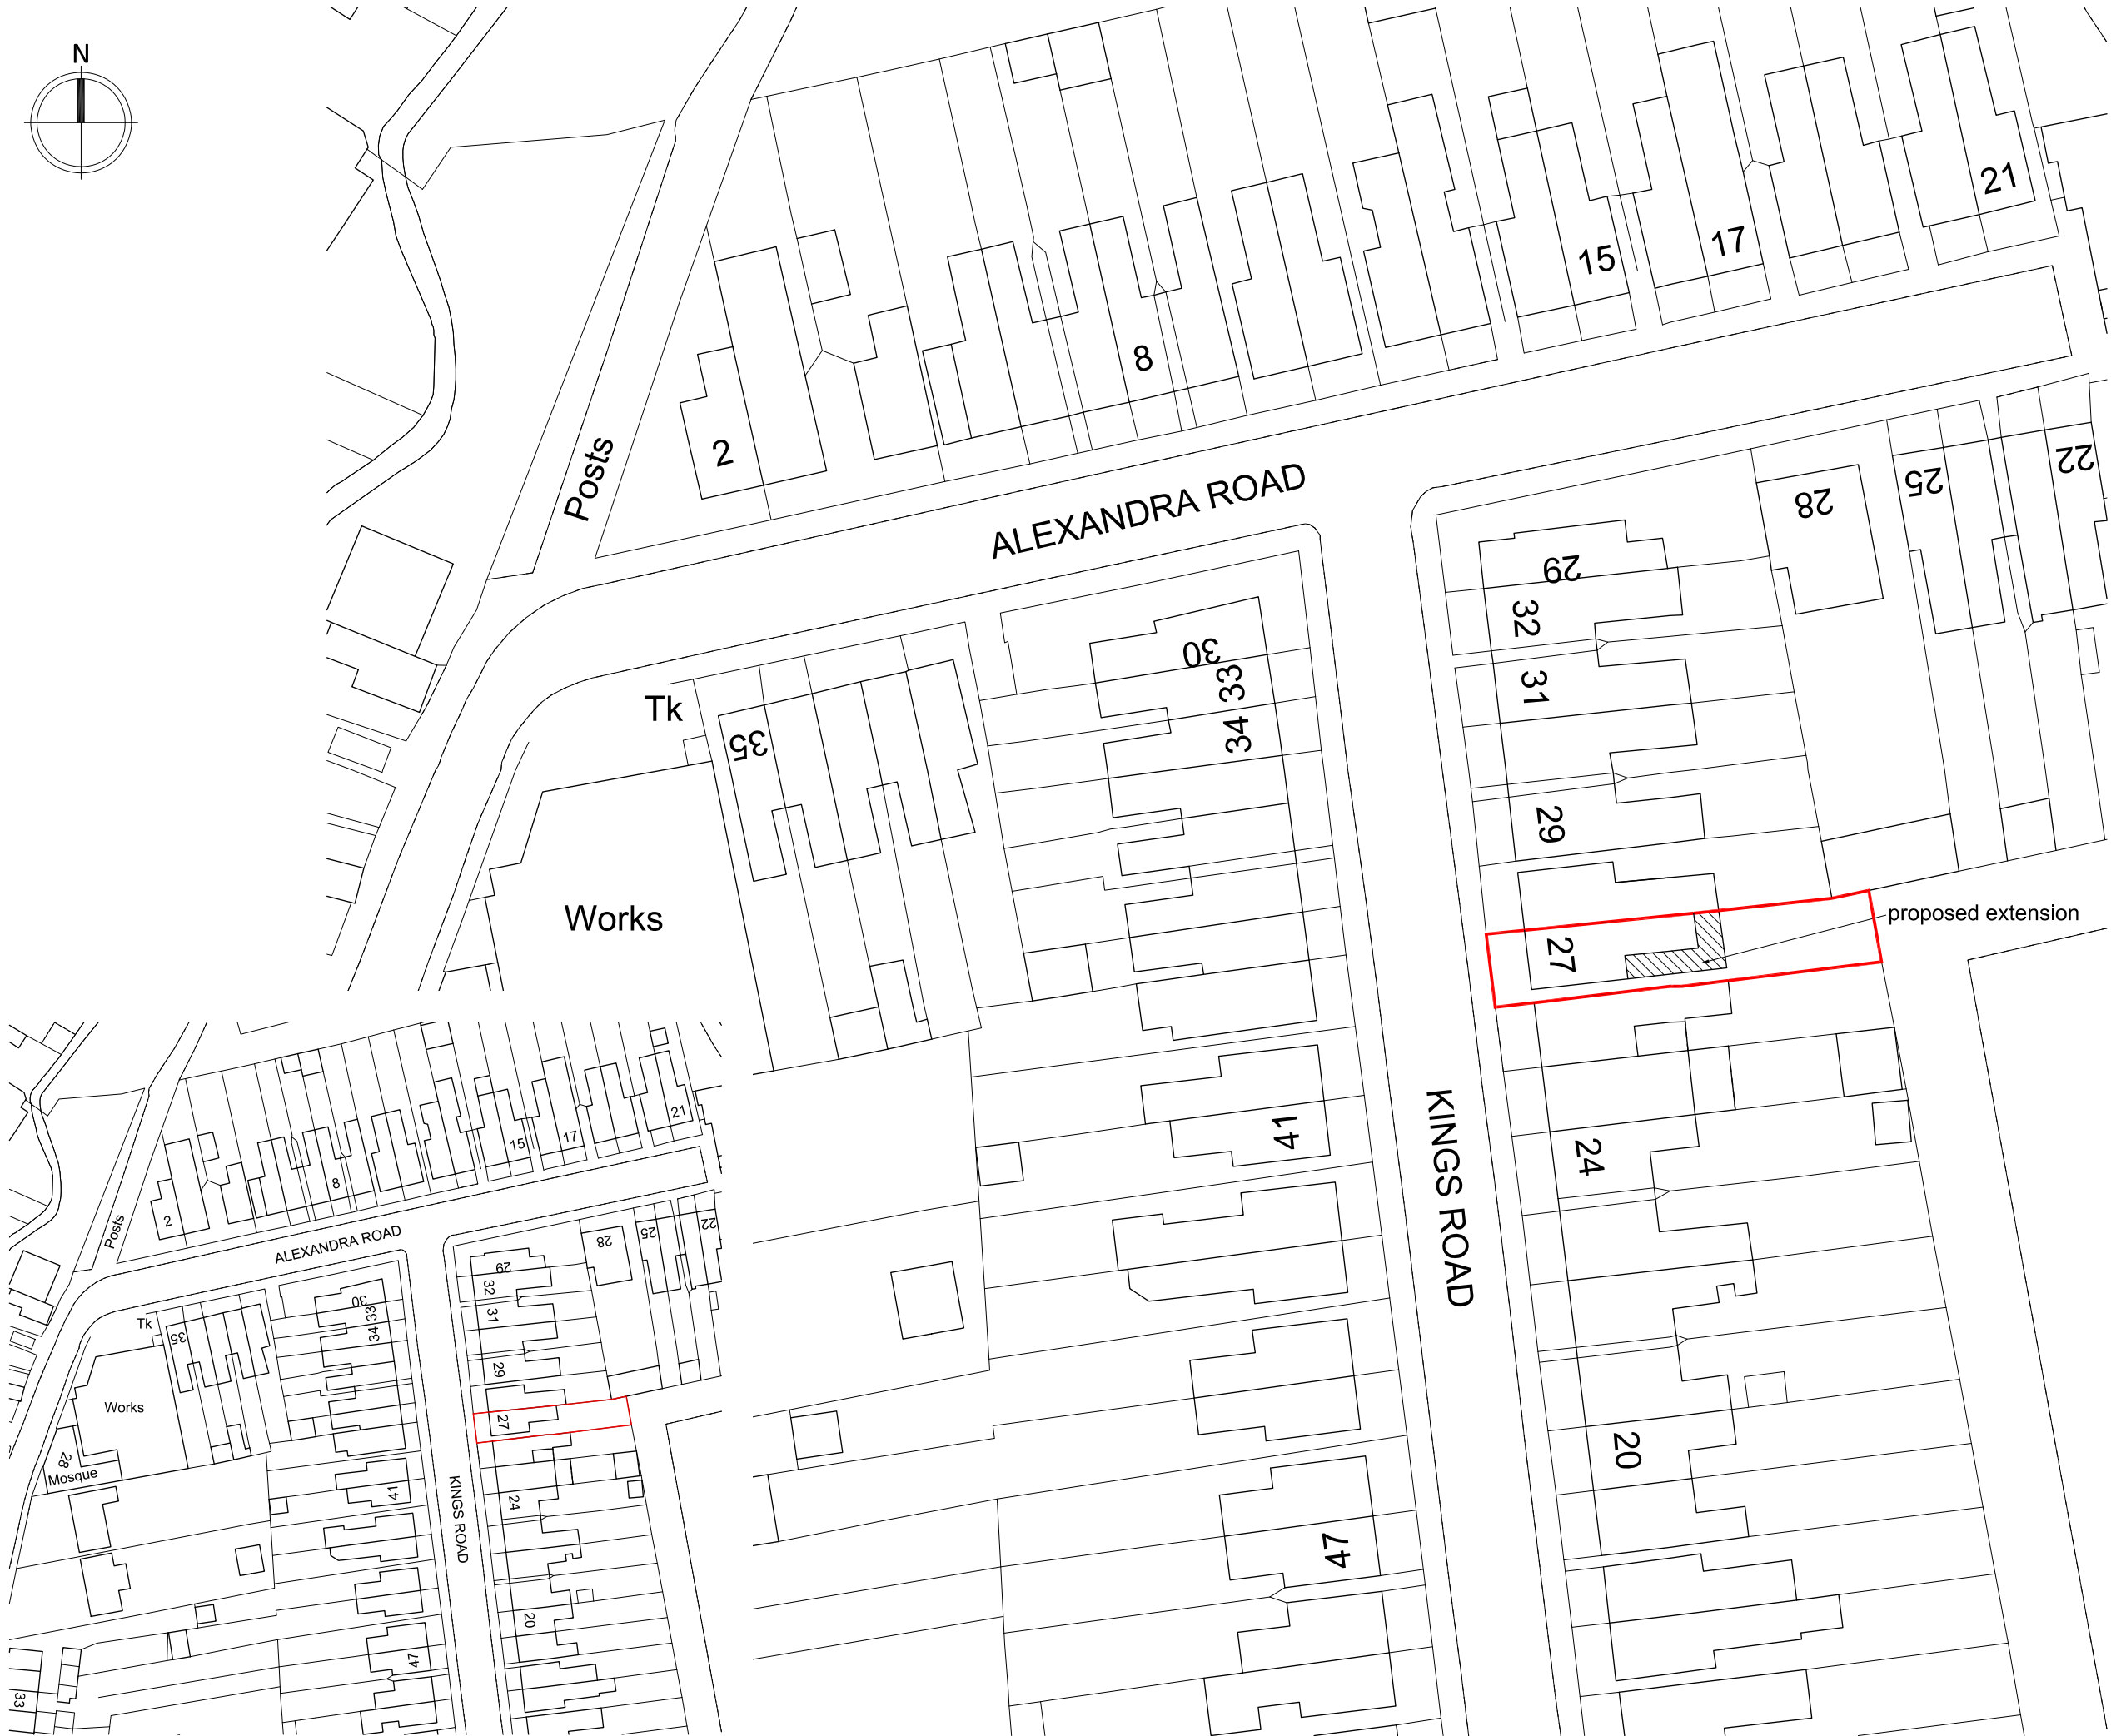

ORDNANCE SURVEY, (C) Crown Copyright and database rights 2021 OS 100047474

0 5 25 METRES

GENERAL NOTES

No.	Description
01	Check all dimensions on site

REVISIONS

Rev.	Date	Description



WHITEBRICK

29b Hermitage Road,
Hitchin, Hertfordshire, SG5 1BY.
info@whitebrick.studio

CLIENT

Mr and Mrs Chapman

PROJECT

Extension and Alterations at
27 Kings Road, Hitchin,
Hertfordshire, SG5 1RD.

DRAWING TITLE

Site Location Plan

INFORMATION

Job ref	2413
Drawing no.	2413-00
Scale	1:500/1:1250 @ ISOA3
Date	Nov 24
Drawn	CWM