
APPROXIMATE LOCATION OF TREES NEAR THE PROPERTY – NONE WITHIN FALLING DISTANCE

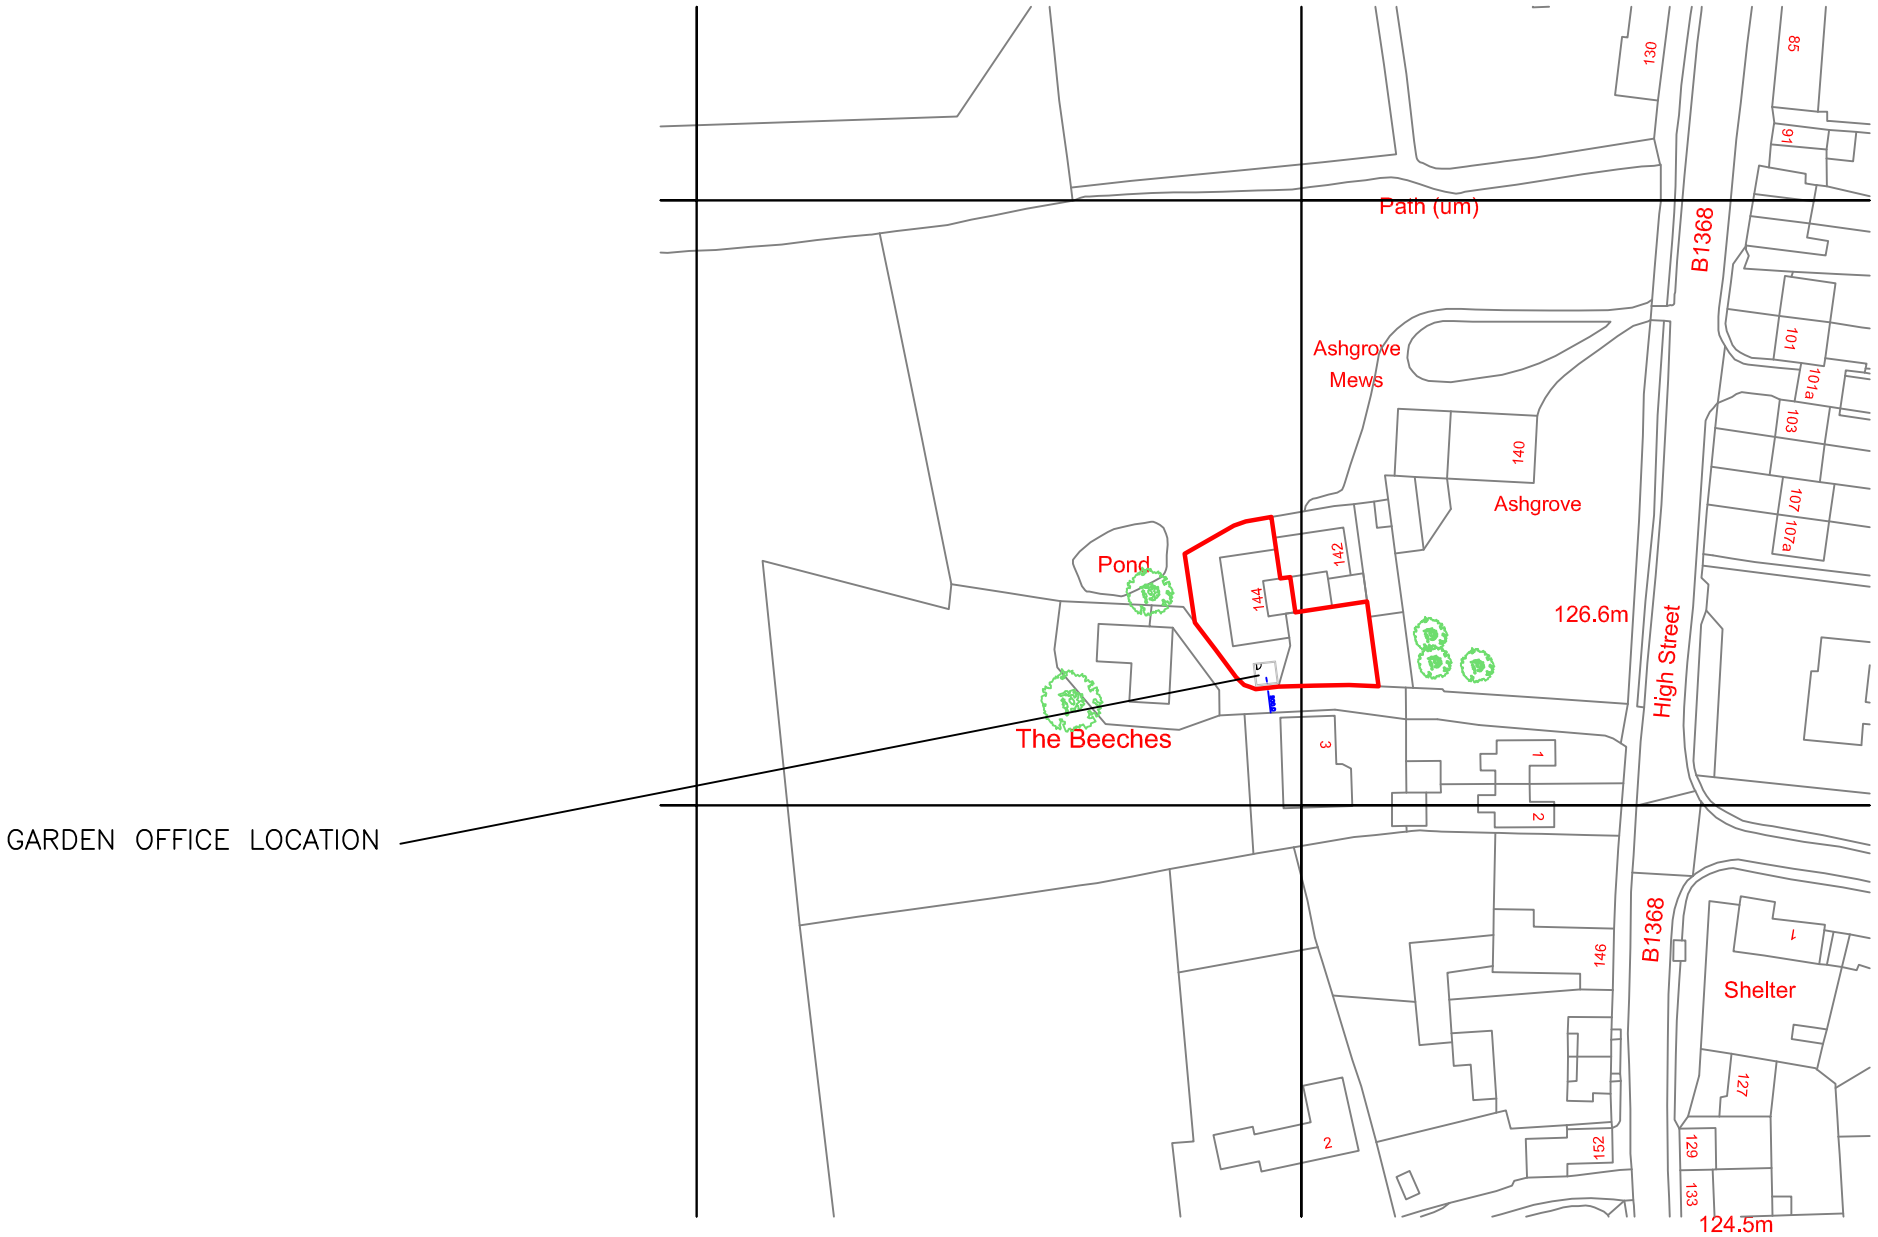

GARDEN OFFICE LOCATION

Metres 0 10 20 30 40 50

OS LICENSE No. 1954746
OS PARTNER LICENSE No. 100031961

All drawings & designs are subject to final approval by the assigned Principal Designer, local authority and fire officer, which is the responsibility of the client.

Do not scale from this drawing.
All dimensions to be checked on site.
Dimensions shown in millimetres.

General Notes:

No.	Revision/ Issue	Date
A	CLIENT COMMENTS	12.03.18

SMART GARDEN OFFICES

Client Name and Address

Mrs Jeannette Graham
144 High Street
Barkway
SG8 8EG

Client Name and Address

DUO KEY STUDIO 2018
SMART OFFICE
LOCATION PLAN

Project No.	201310	
Date	02 03 2018	SMART GARDEN OFFICES
Scale 1–1250	A3	