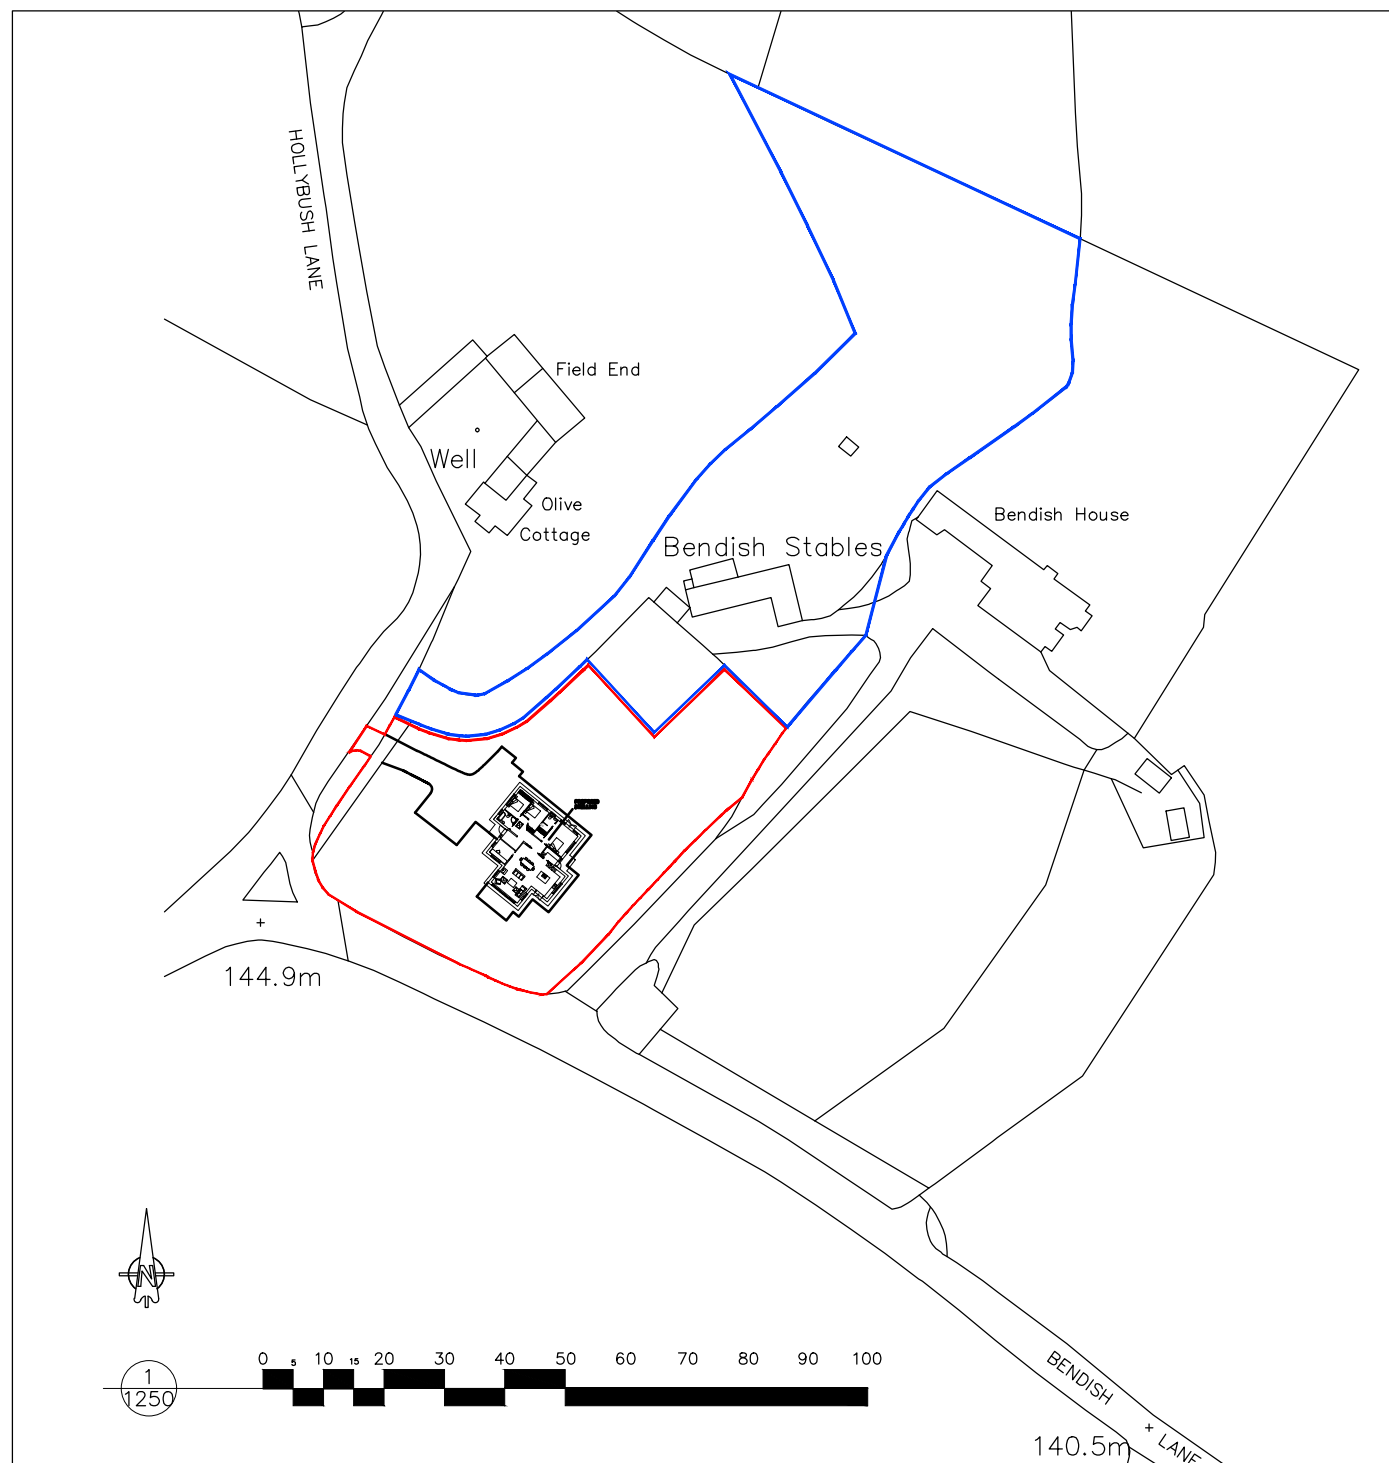


© COPYRIGHT IN THIS DRAWING AND WORK EXECUTED IS AND REMAINS THE PROPERTY OF SCANDIA-HUS LIMITED AND OR ITS SUBSIDIARIES IN ACCORDANCE WITH THE PROVISIONS OF THE COPYRIGHT ACT. PERMISSION TO PRODUCE COPIES OR MODIFIED DRAWINGS IN WHOLE OR IN PART FOR ANY PURPOSE SHOULD BE OBTAINED FROM SCANDIA-HUS LIMITED & ANY SUCH REPRODUCTIONS SHOULD INCLUDE THIS & THE FOREGOING STATEMENT

[illegible]

scandiahus

SCANDIA-HUS BUSINESS PARK,
FELCOURT ROAD, FELCOURT, EAST GRINSTEAD,
WEST SUSSEX, RH19 2LP : TEL 01342 838060

FOR
MR & MRS ANDERSON

SITE
LAND ADJ TO BENDISH
STABLES, HOLLYBUSH LANE,
HERTFORDSHIRE, SG4 8JA

TITLE	
-------	--

PROPOSED LOCATION PLAN

C/No. 762542	O/No.	SCALE 1:1250 ©A4
------------------------	-------	----------------------------

702012	70200
DRAWN JP	DRAWING NUMBER 101

DATE
24/3/26

REV E