


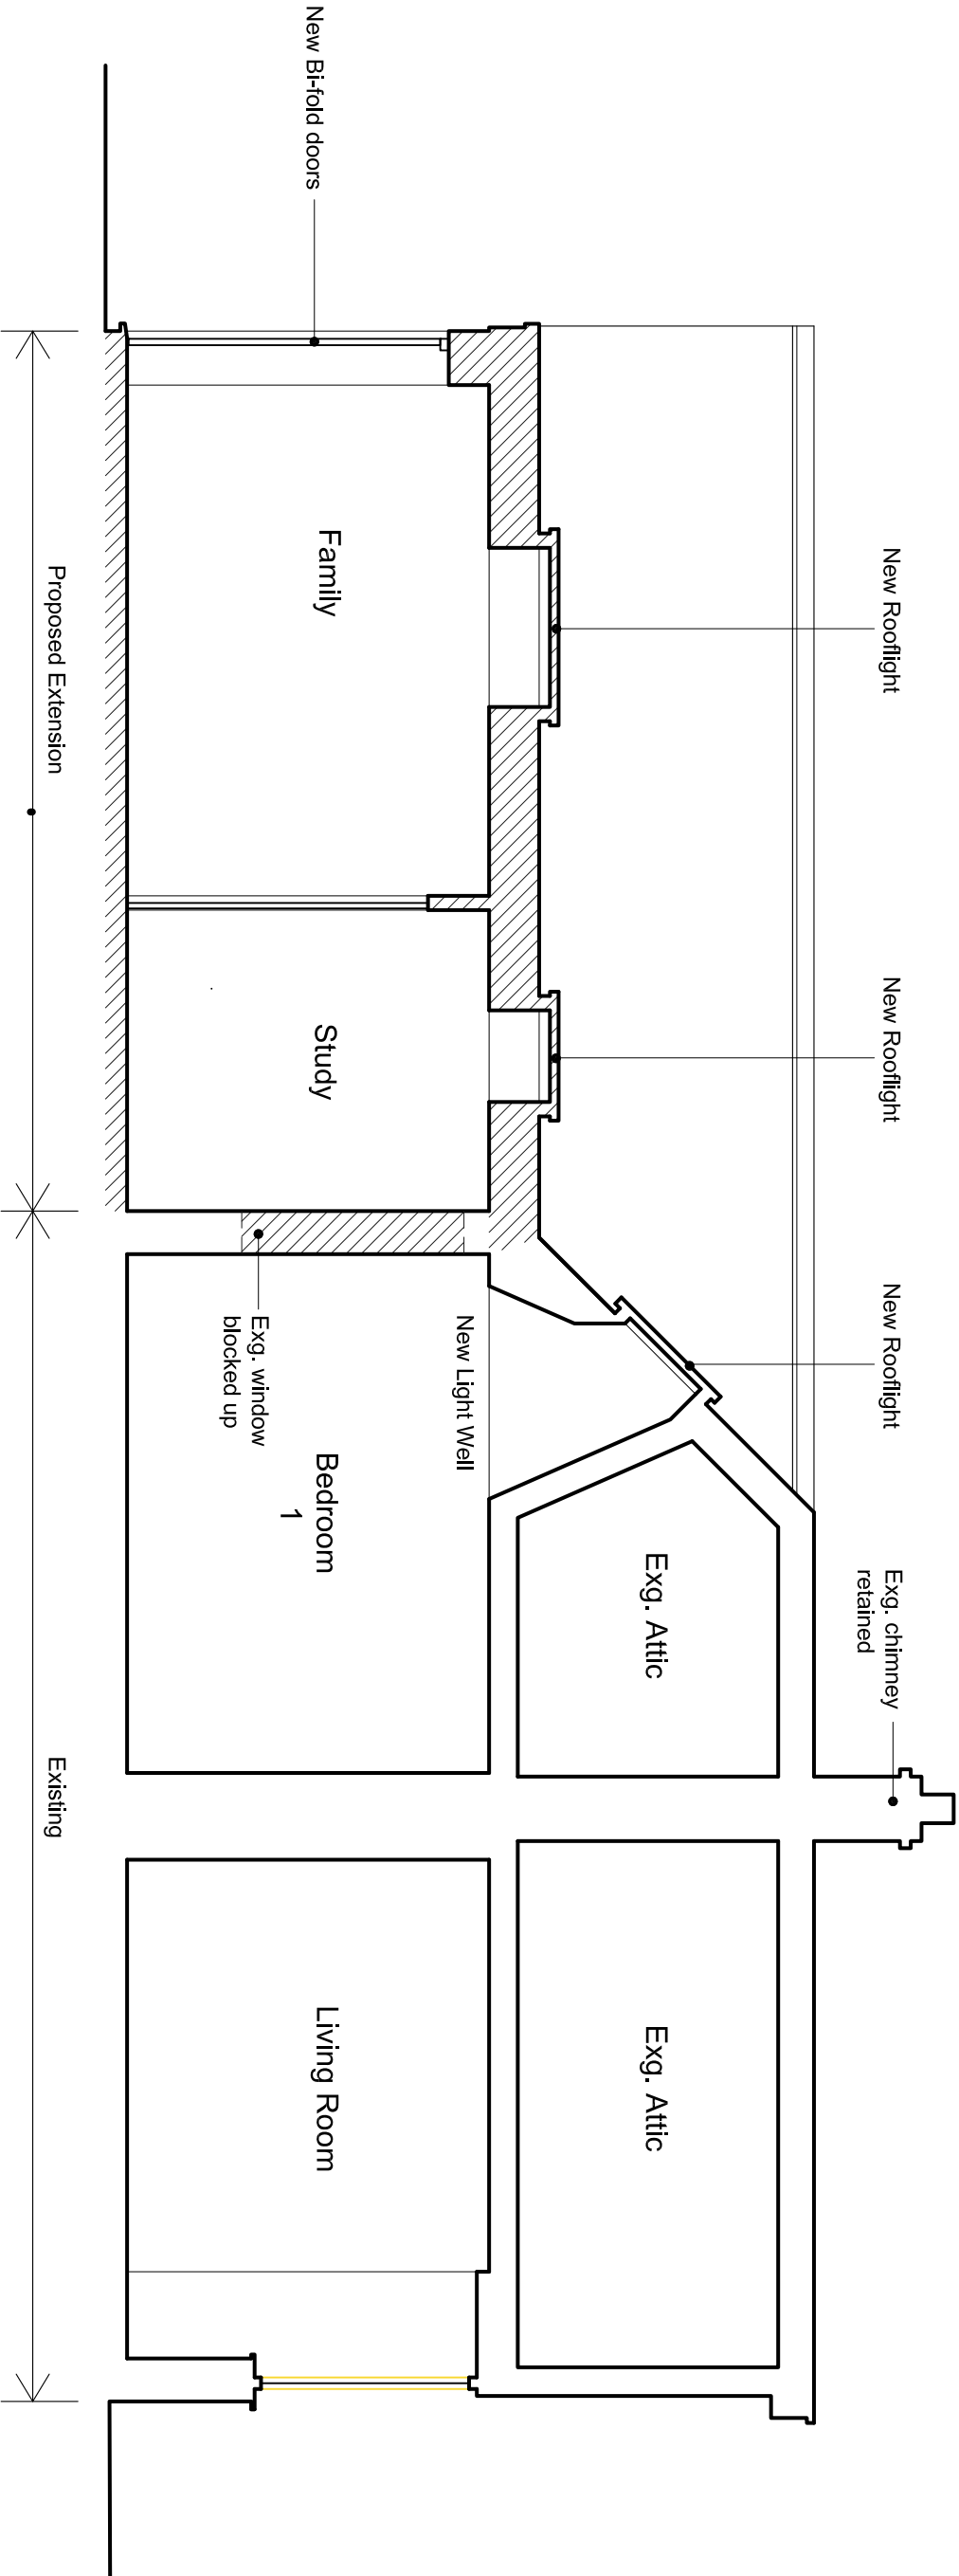

Section A - A

Scale 1 / 50



REVISIONS: Nov. 2024: Drawing revised to show existing (pitched roof) rear extension retained with proposed extension reduced in size to fit in the North East corner.

For:		Job:	
Mr. N. Minter.		49 Redhoods Way West, Letchworth	
		Title:	
		Proposed Section A - A	
		Scale:	Date:
		1:50 @ A3	Nov 2024
		Dwg No:	Rev:
		NWM / 2023 / P8	A