


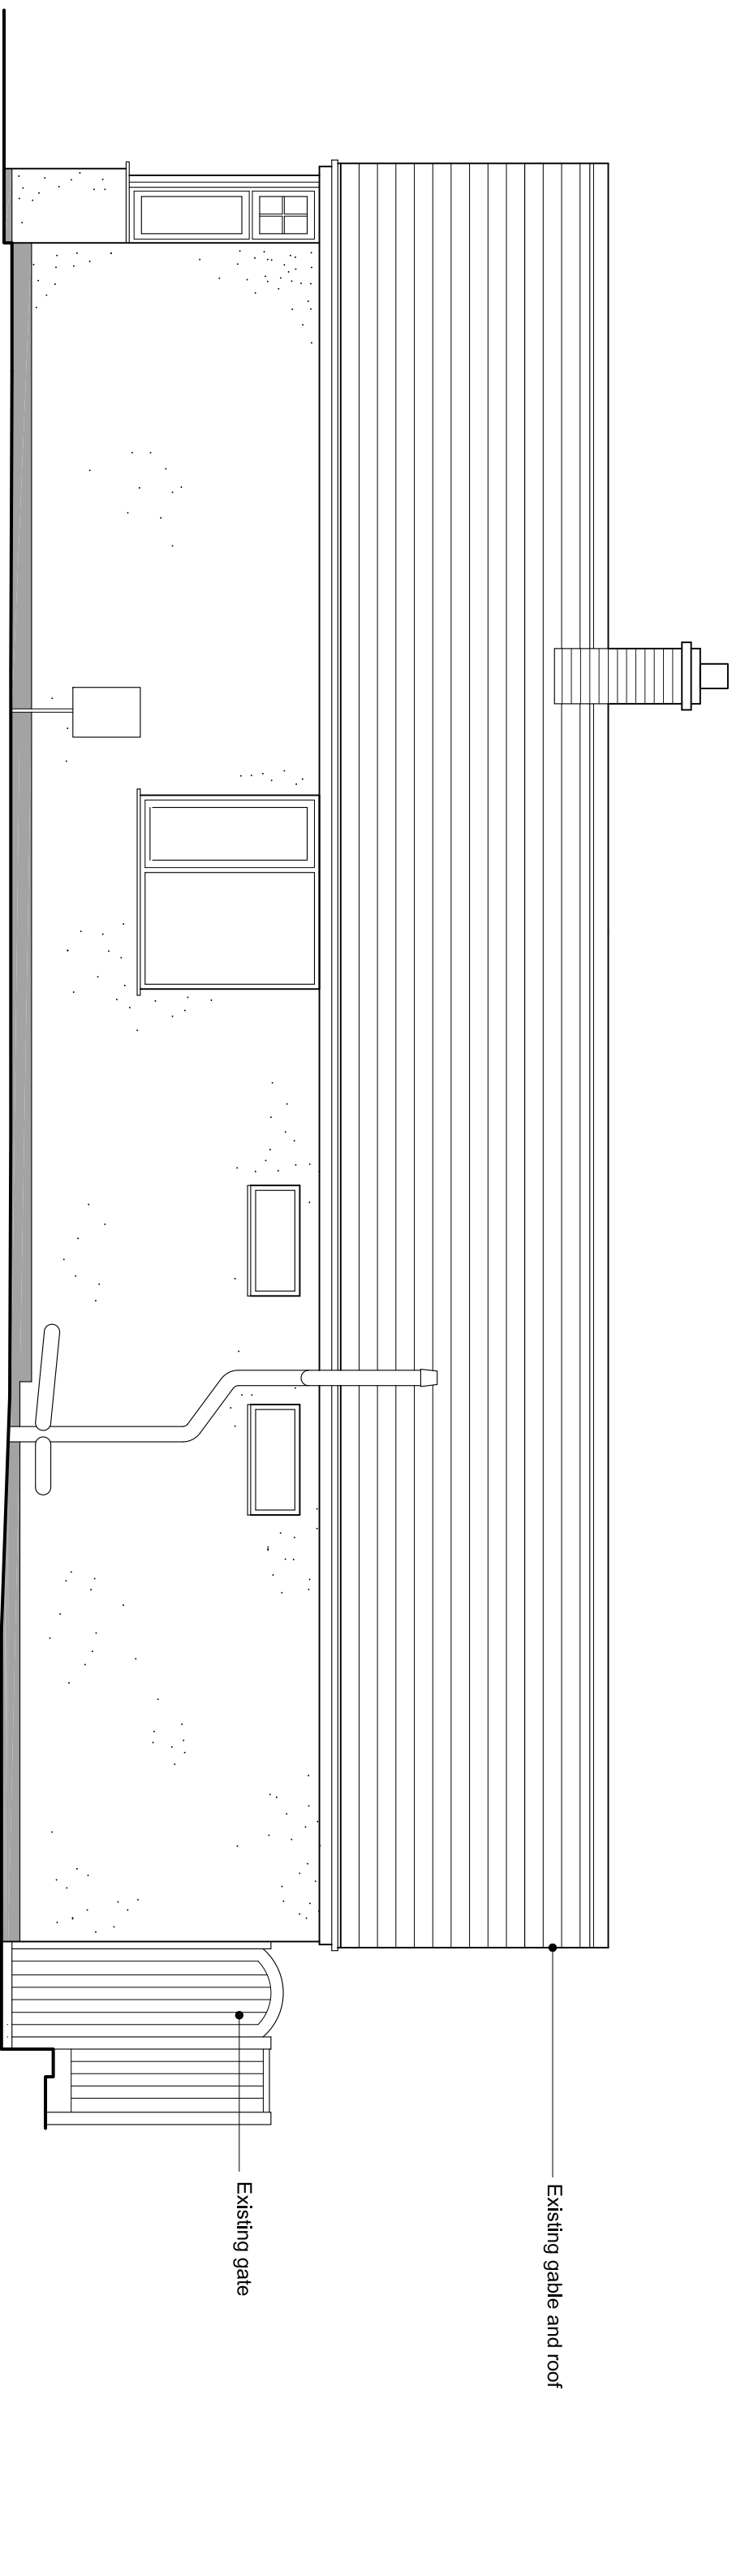

Side Elevation

Scale 1 / 50



REVISIONS: Nov. 2024: Drawing revised to show existing (pitched roof) rear extension retained with proposed extension reduced in size to fill in the North East corner.

For:		Job:	49 Redhoods Way West, Letchworth	
Mr. N. Minter.		Title:	Proposed Side Elevation 2	
		Scale:		
		1:50 @ A3		
		Date:	Nov 2024	
		Dwg No:	NWM / 2023 / P6	
		Rev:	A	