


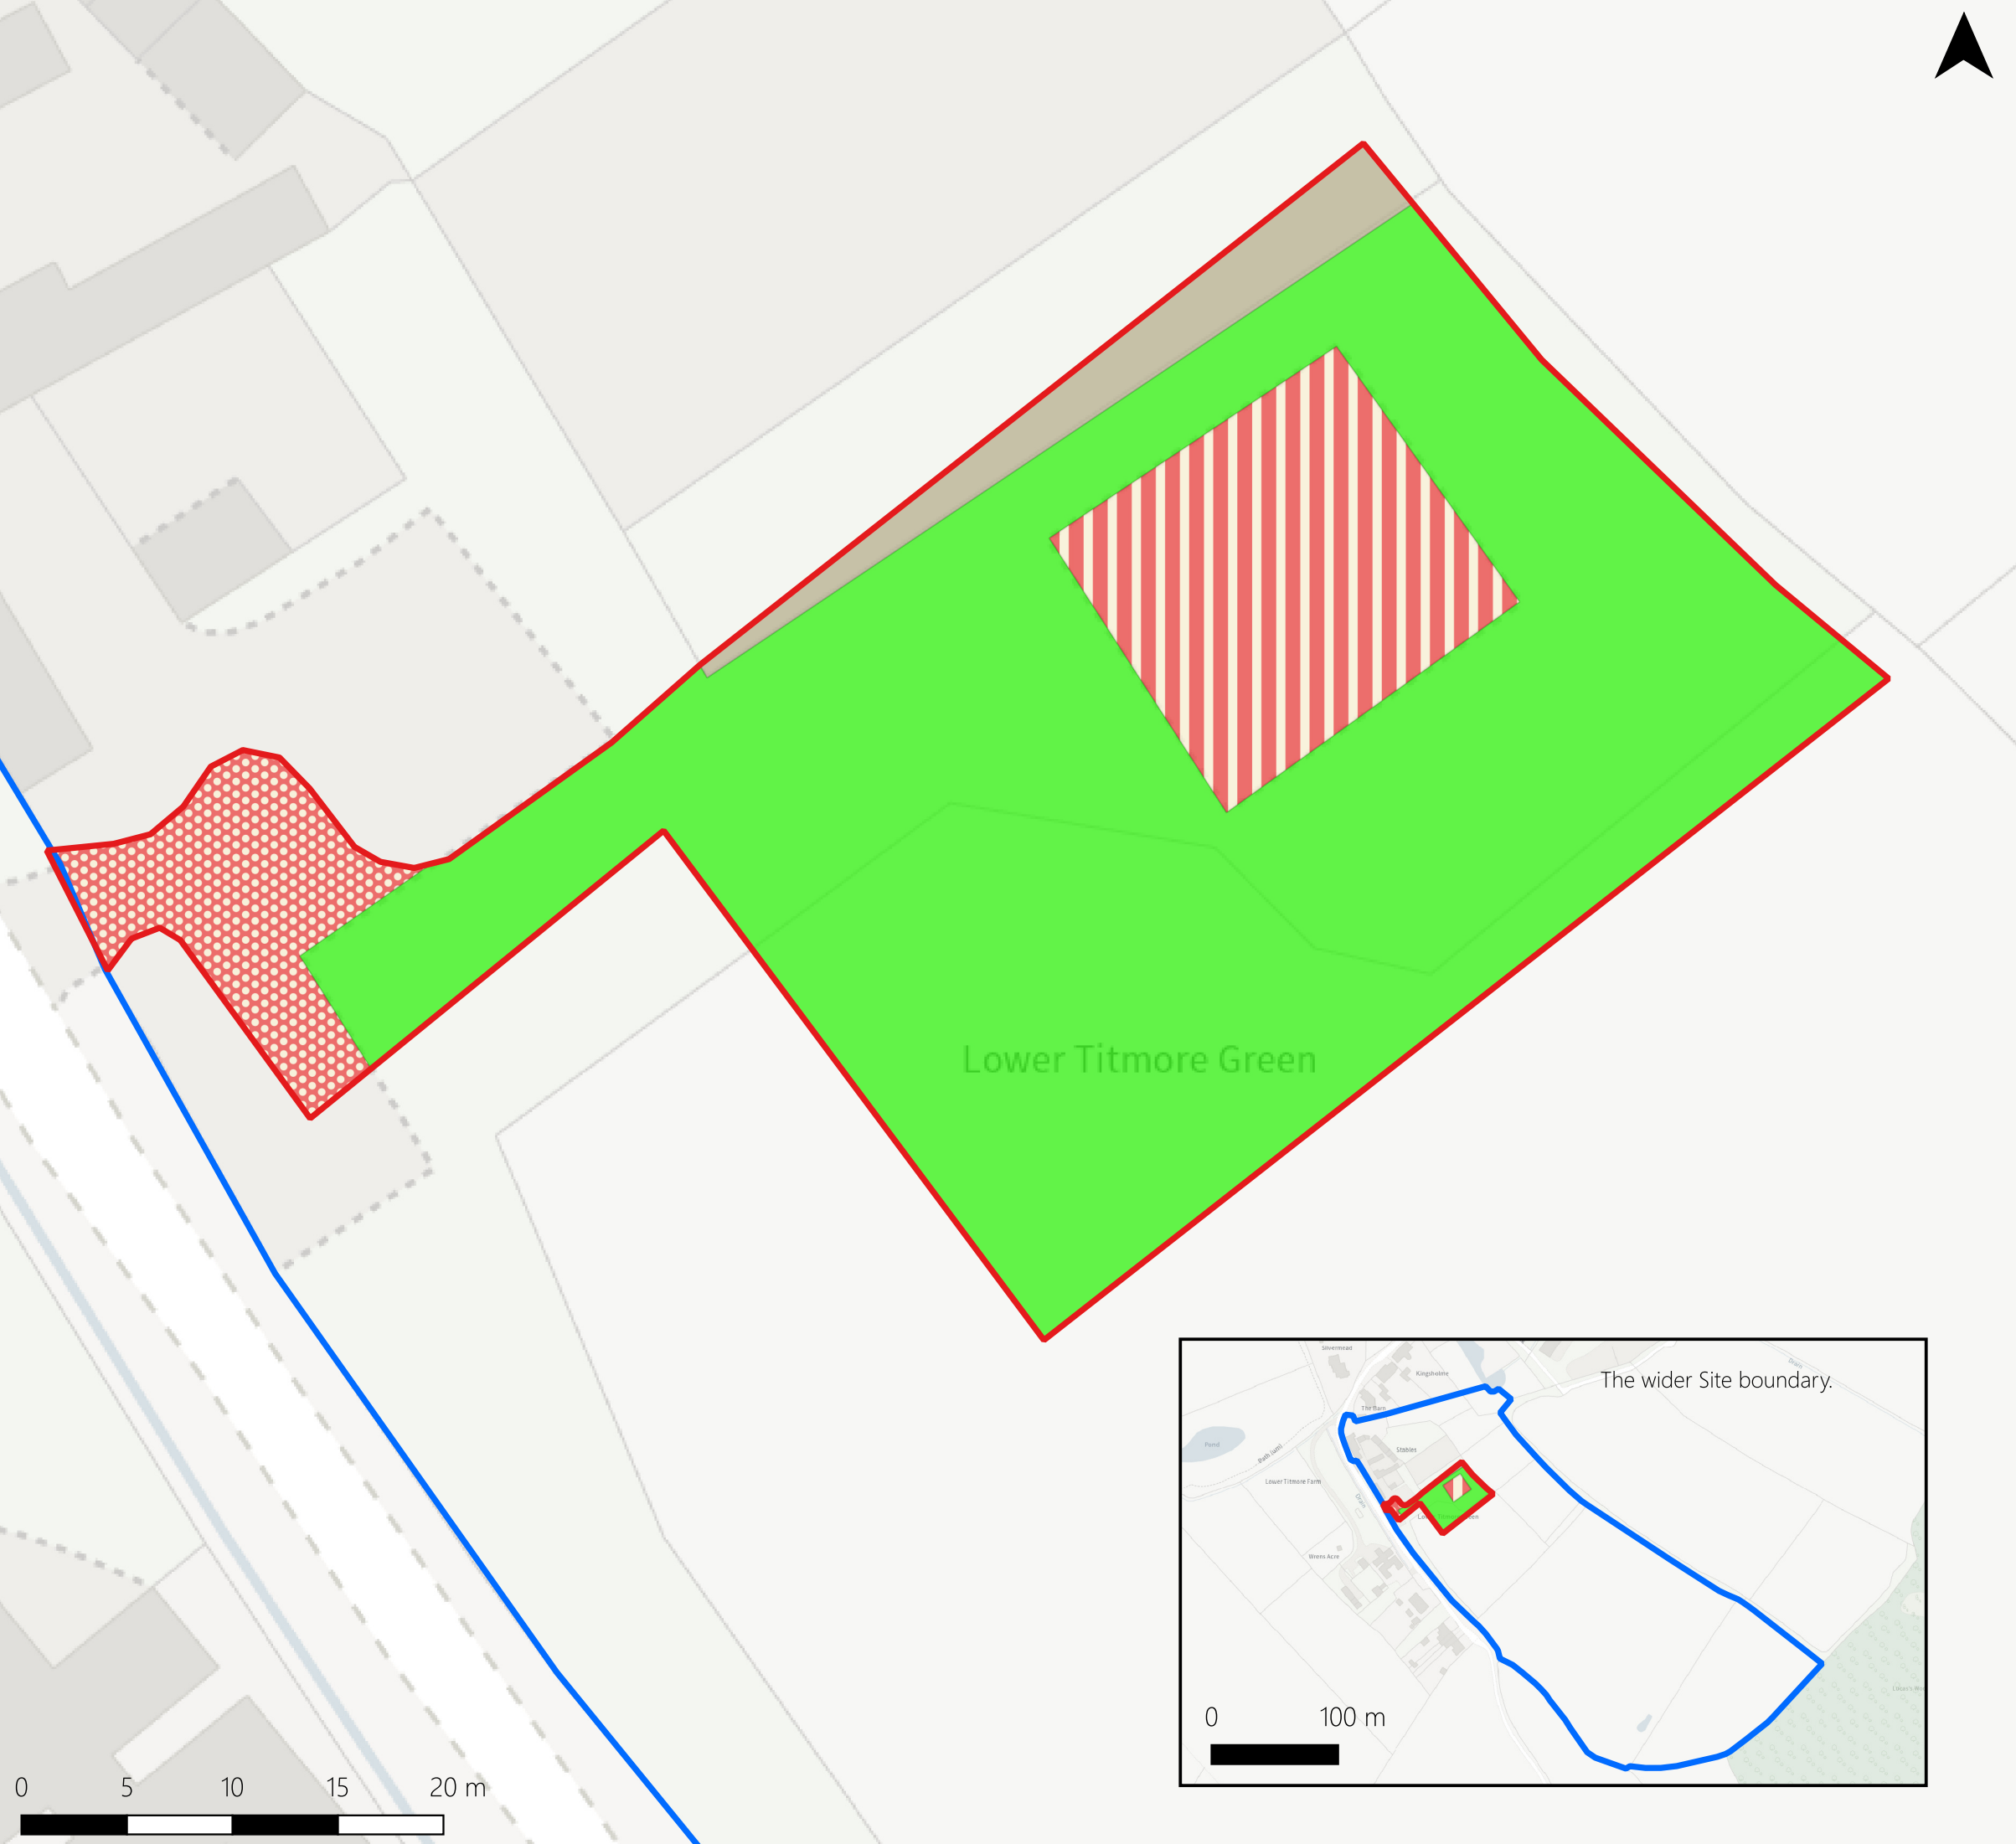

Key

- Site Boundary
- Ownership Boundary

Habitats

- u1c Artificial unvegetated, unsealed surface
- u1b Developed land; sealed surface
- g4 Modified grassland
- 81 Ruderal/Ephemeral



01234 330624
enquiries@optimis-consulting.co.uk
Unit 15, Cranfield Innovation Centre, University Way, Cranfield,
Bedfordshire, MK43 0BT

Project

ECO177 Lower Titmore Farm, Titmore Green, Little
Wymondley, Hitchin, Hertfordshire, SG4 7JT

Title

Baseline Habitats Plan

Date	Scale @ A3	Checked	Drawn
25/09/2026	1:300	JM	MT

Drawing Number

OPT/ECO177/01