


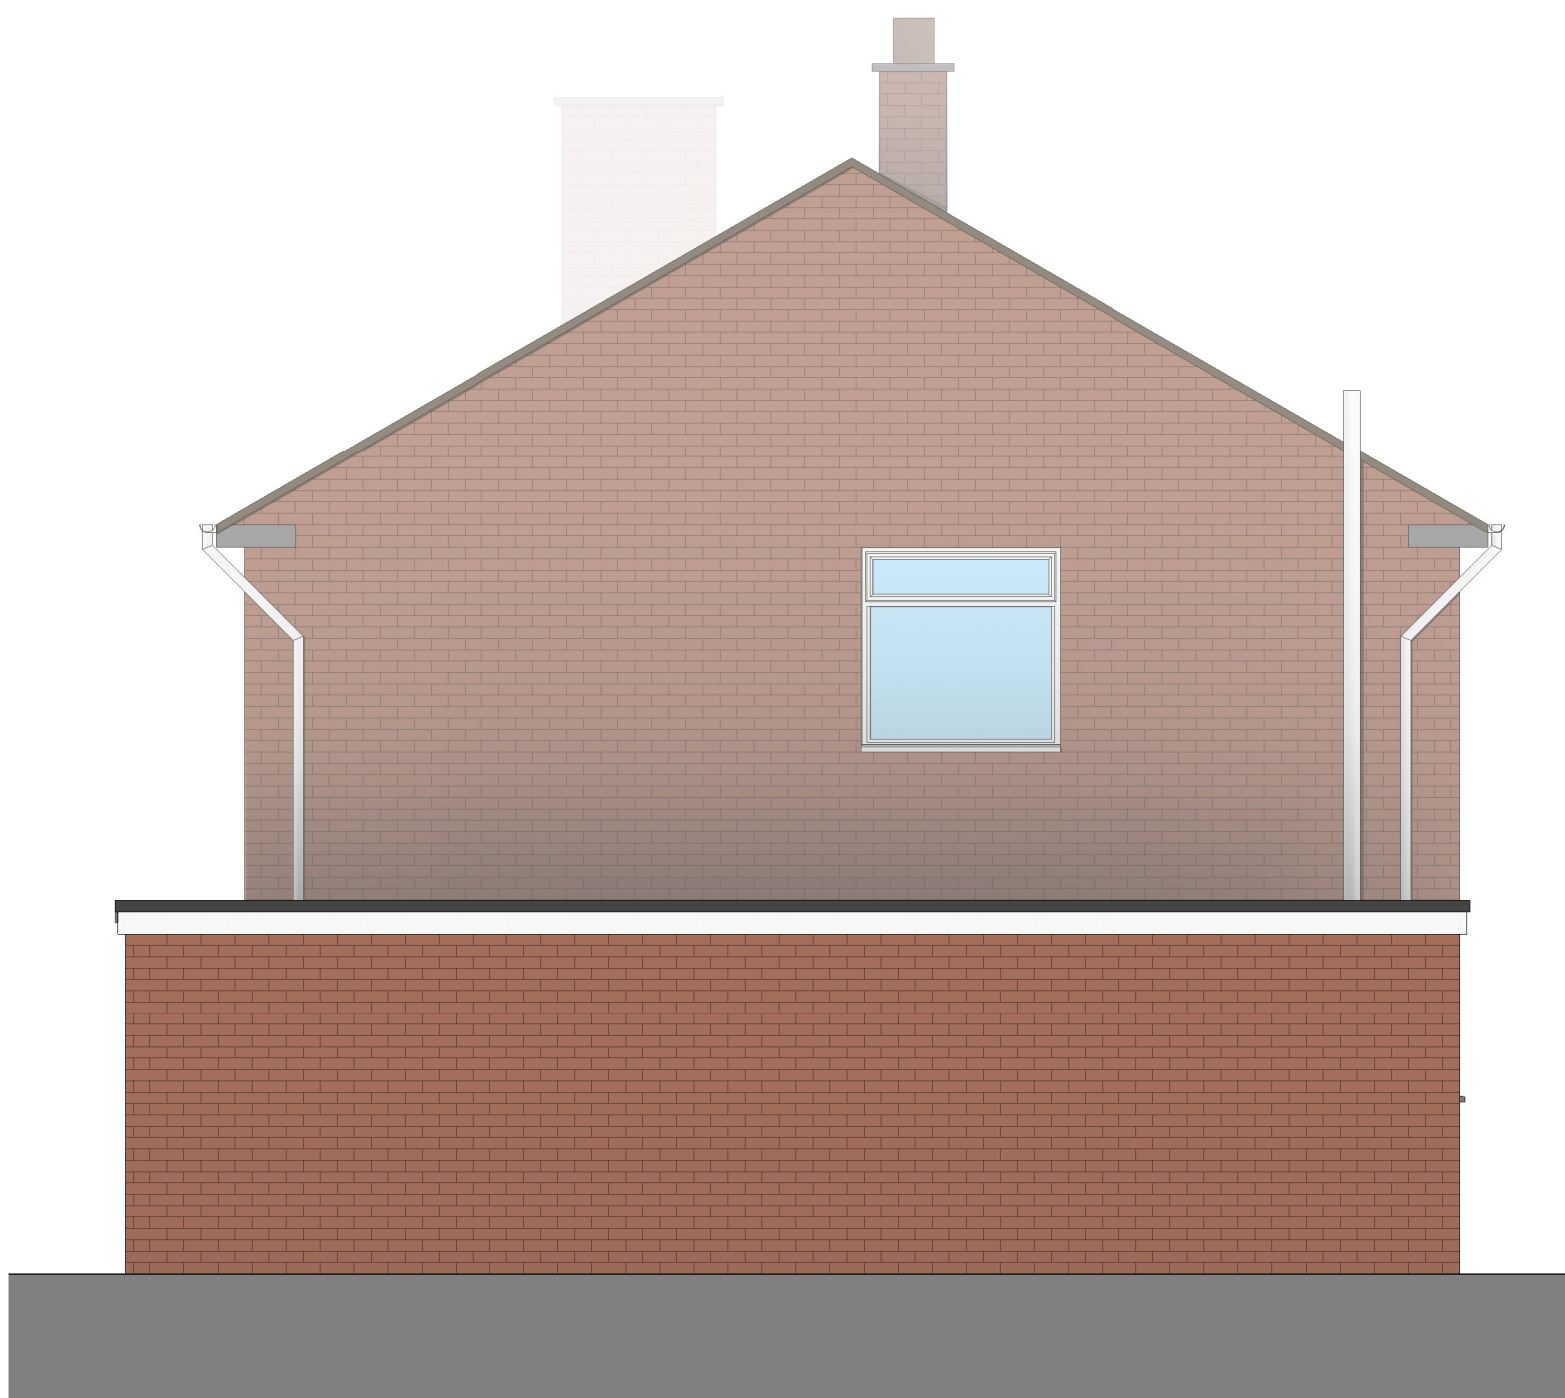

0 **1 to 50** **5m**

Rev.	Date	Details	Drawn	Checked

Issued for:

Project/Client:	Project No:
84 Howard Drive	Project Number
	Dwg No:
	A101
	Rev:
Drawing:	Scale:
Existing Elevations	1: 50 @A1
	Drawn By:
	Author
	Checked By:
	Checker
	Date:



D.Chandler Architectural Design Ltd
Devonshire Business Centre, Works Rd, Letchworth, SG6 1GJ
Tel : 07901 864 742 - Email : daniel@dcharchitectural.org