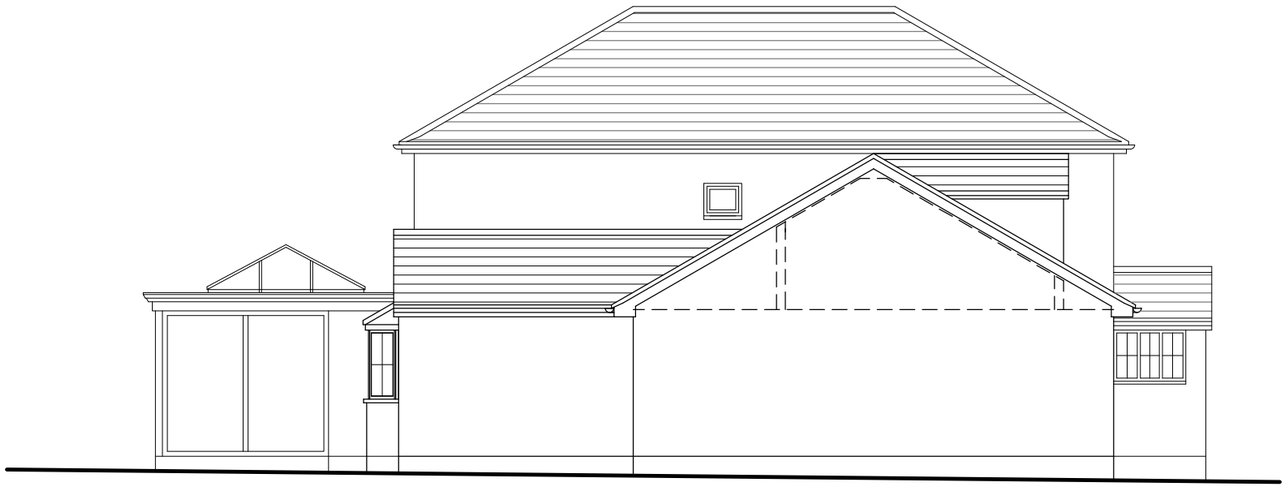

PROPOSED SIDE ELEVATION 1:100

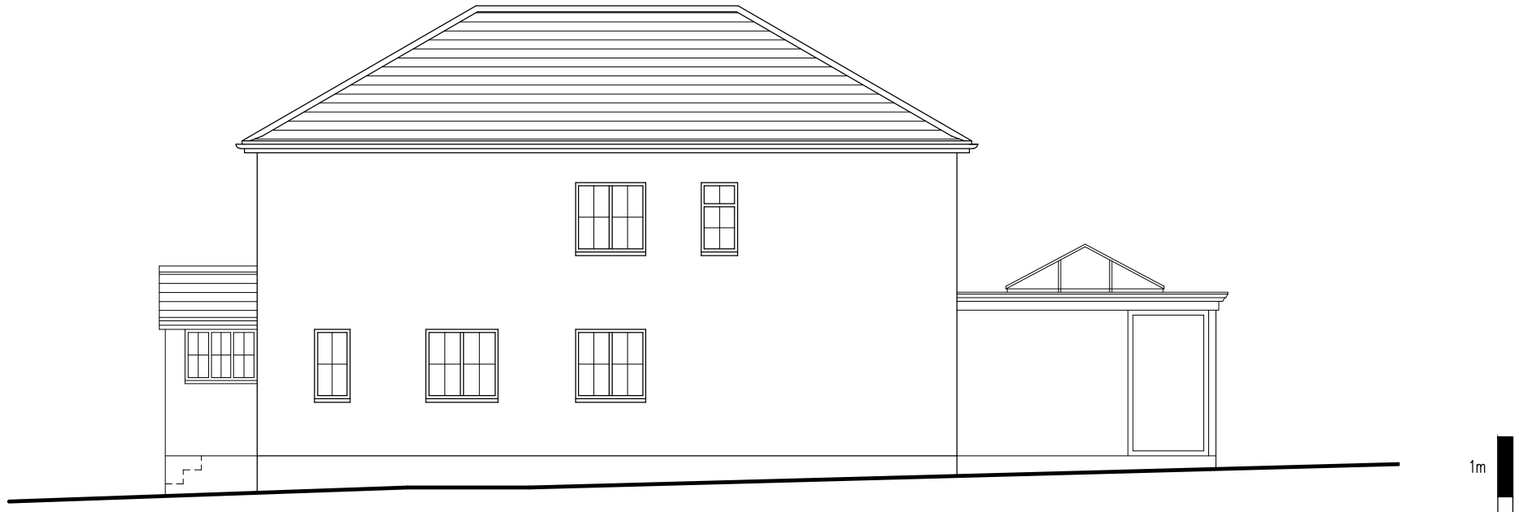

PROPOSED SIDE ELEVATION 1:100

1m 2m 3m 4m

1m 2m 3m 4m 5m

1/100

Wastell &Porter

JOB No.	1947
DWRG No	PL04C
SCALE	1/100 @A3
DATE	AUG 2017
DRAWN	MS

KWETU
MAIDEN ST
WESTON

PROPOSED
ELEVATIONS

Wastell & Porter Architects Limited
BANCROFT HOUSE
34 BANCROFT
HITCHIN
HERTFORDSHIRE
SG5 1LA

Email:contact@wastellporter.co.uk
Tel:01462 422440
Fax:01462 420403

• ALL DIMENSIONS TO BE VERIFIED ON SITE • DO NOT SCALE FOR CONSTRUCTION PURPOSES • THIS DRAWING AND DESIGN REMAINS THE COPYRIGHT OF THE ARCHITECT AND MAY NOT BE REPRODUCED WITHOUT PERMISSION•