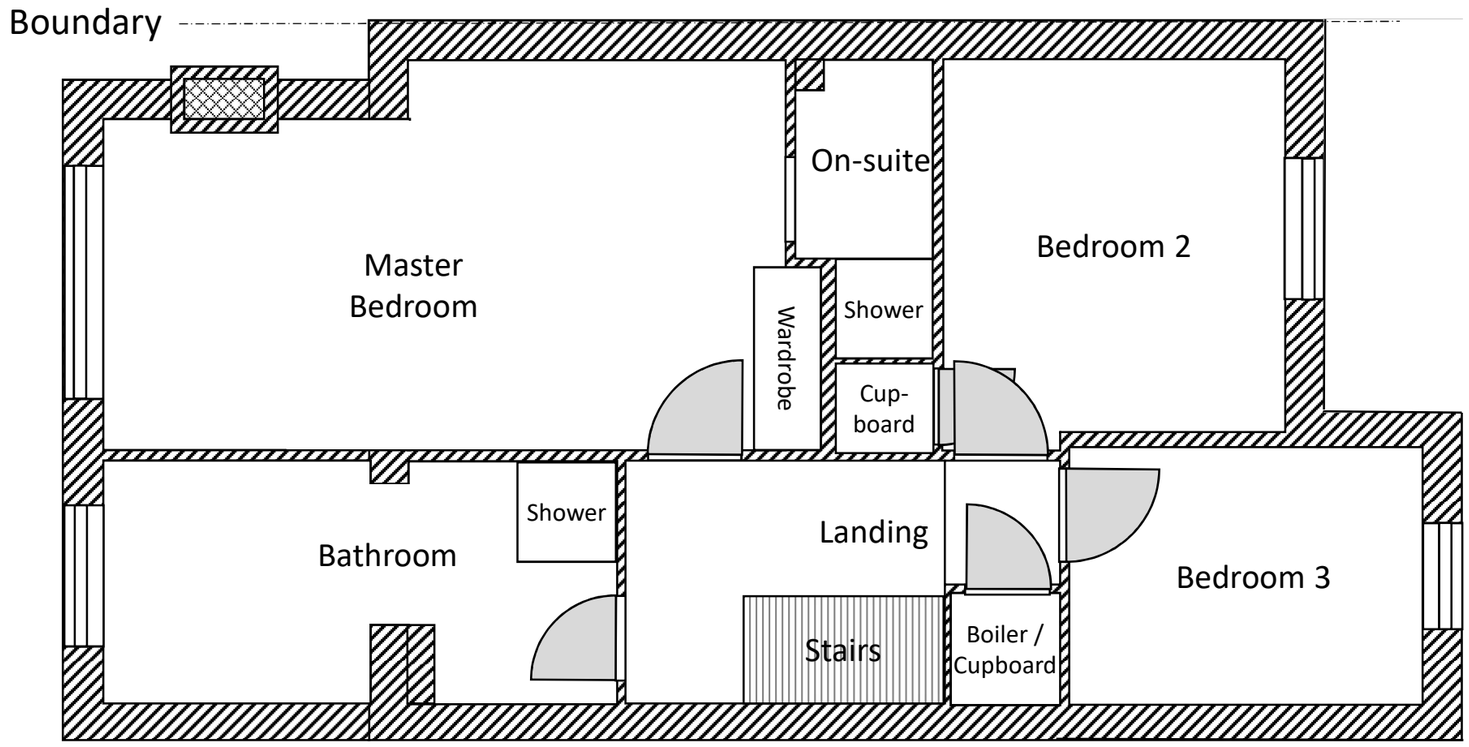

FIRST FLOOR PLAN - PROPOSED
SCALE 1:50 @A3

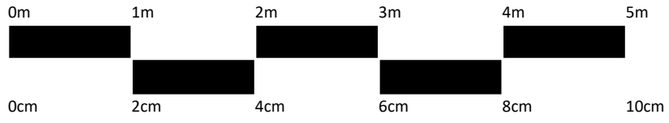

		Scale 1:50 @ A3	Site Address 25 Heron Way Royston SG8 7XH	Sheet 2 Of 2
		Copyright No Copyright		
2	April 2018	Drawing Number SG87XH25/005	Drawing Title Floor Plans - Proposed	
1	January 2018			
Issue	Date			