




Proposed Block Plan

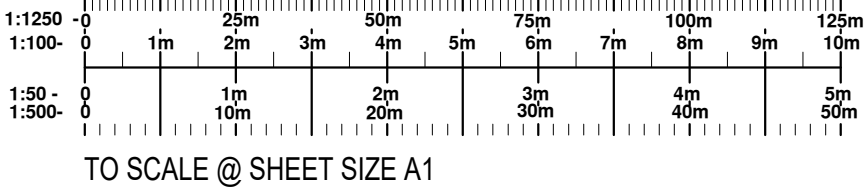

REVISION		DESCRIPTION	DATE
DATE		CLIENT/PROJECT 2 Whitechurch Gardens, Letchworth	JBE James Burton Engineering
SCALE 1:200 A1 Print			
DRAWING STATUS CONSTRUCTION		DRAWING TITLE Alterations	65 Shefford Road Clifton Beds. SG17 5RQ Tel. / Fax. 01234 602071
NO UNAUTHORISED PRINTING OR DIGITAL SCANNING ALLOWED © COPYRIGHT 2020			
		Ref: 119	01G