




Existing Block Plan

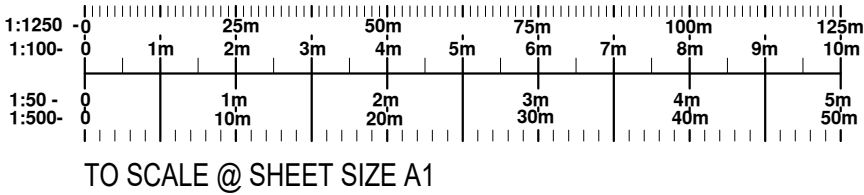

REVISION		DESCRIPTION	DATE	
DATE		CLIENT/PROJECT 2 Whitechurch Gardens, Letchworth	JBE James Burton Engineering 65 Shefford Road Clifton Beds. SG17 6RQ Tel. / Fax. 01234 602071	
SCALE 1:200 A1 Print				
DRAWING STATUS CONSTRUCTION		DRAWING TITLE Alterations	Ref: 119	
NO UNAUTHORISED PRINTING OR DIGITAL SCANNING ALLOWED © COPYRIGHT 2020			01F	