




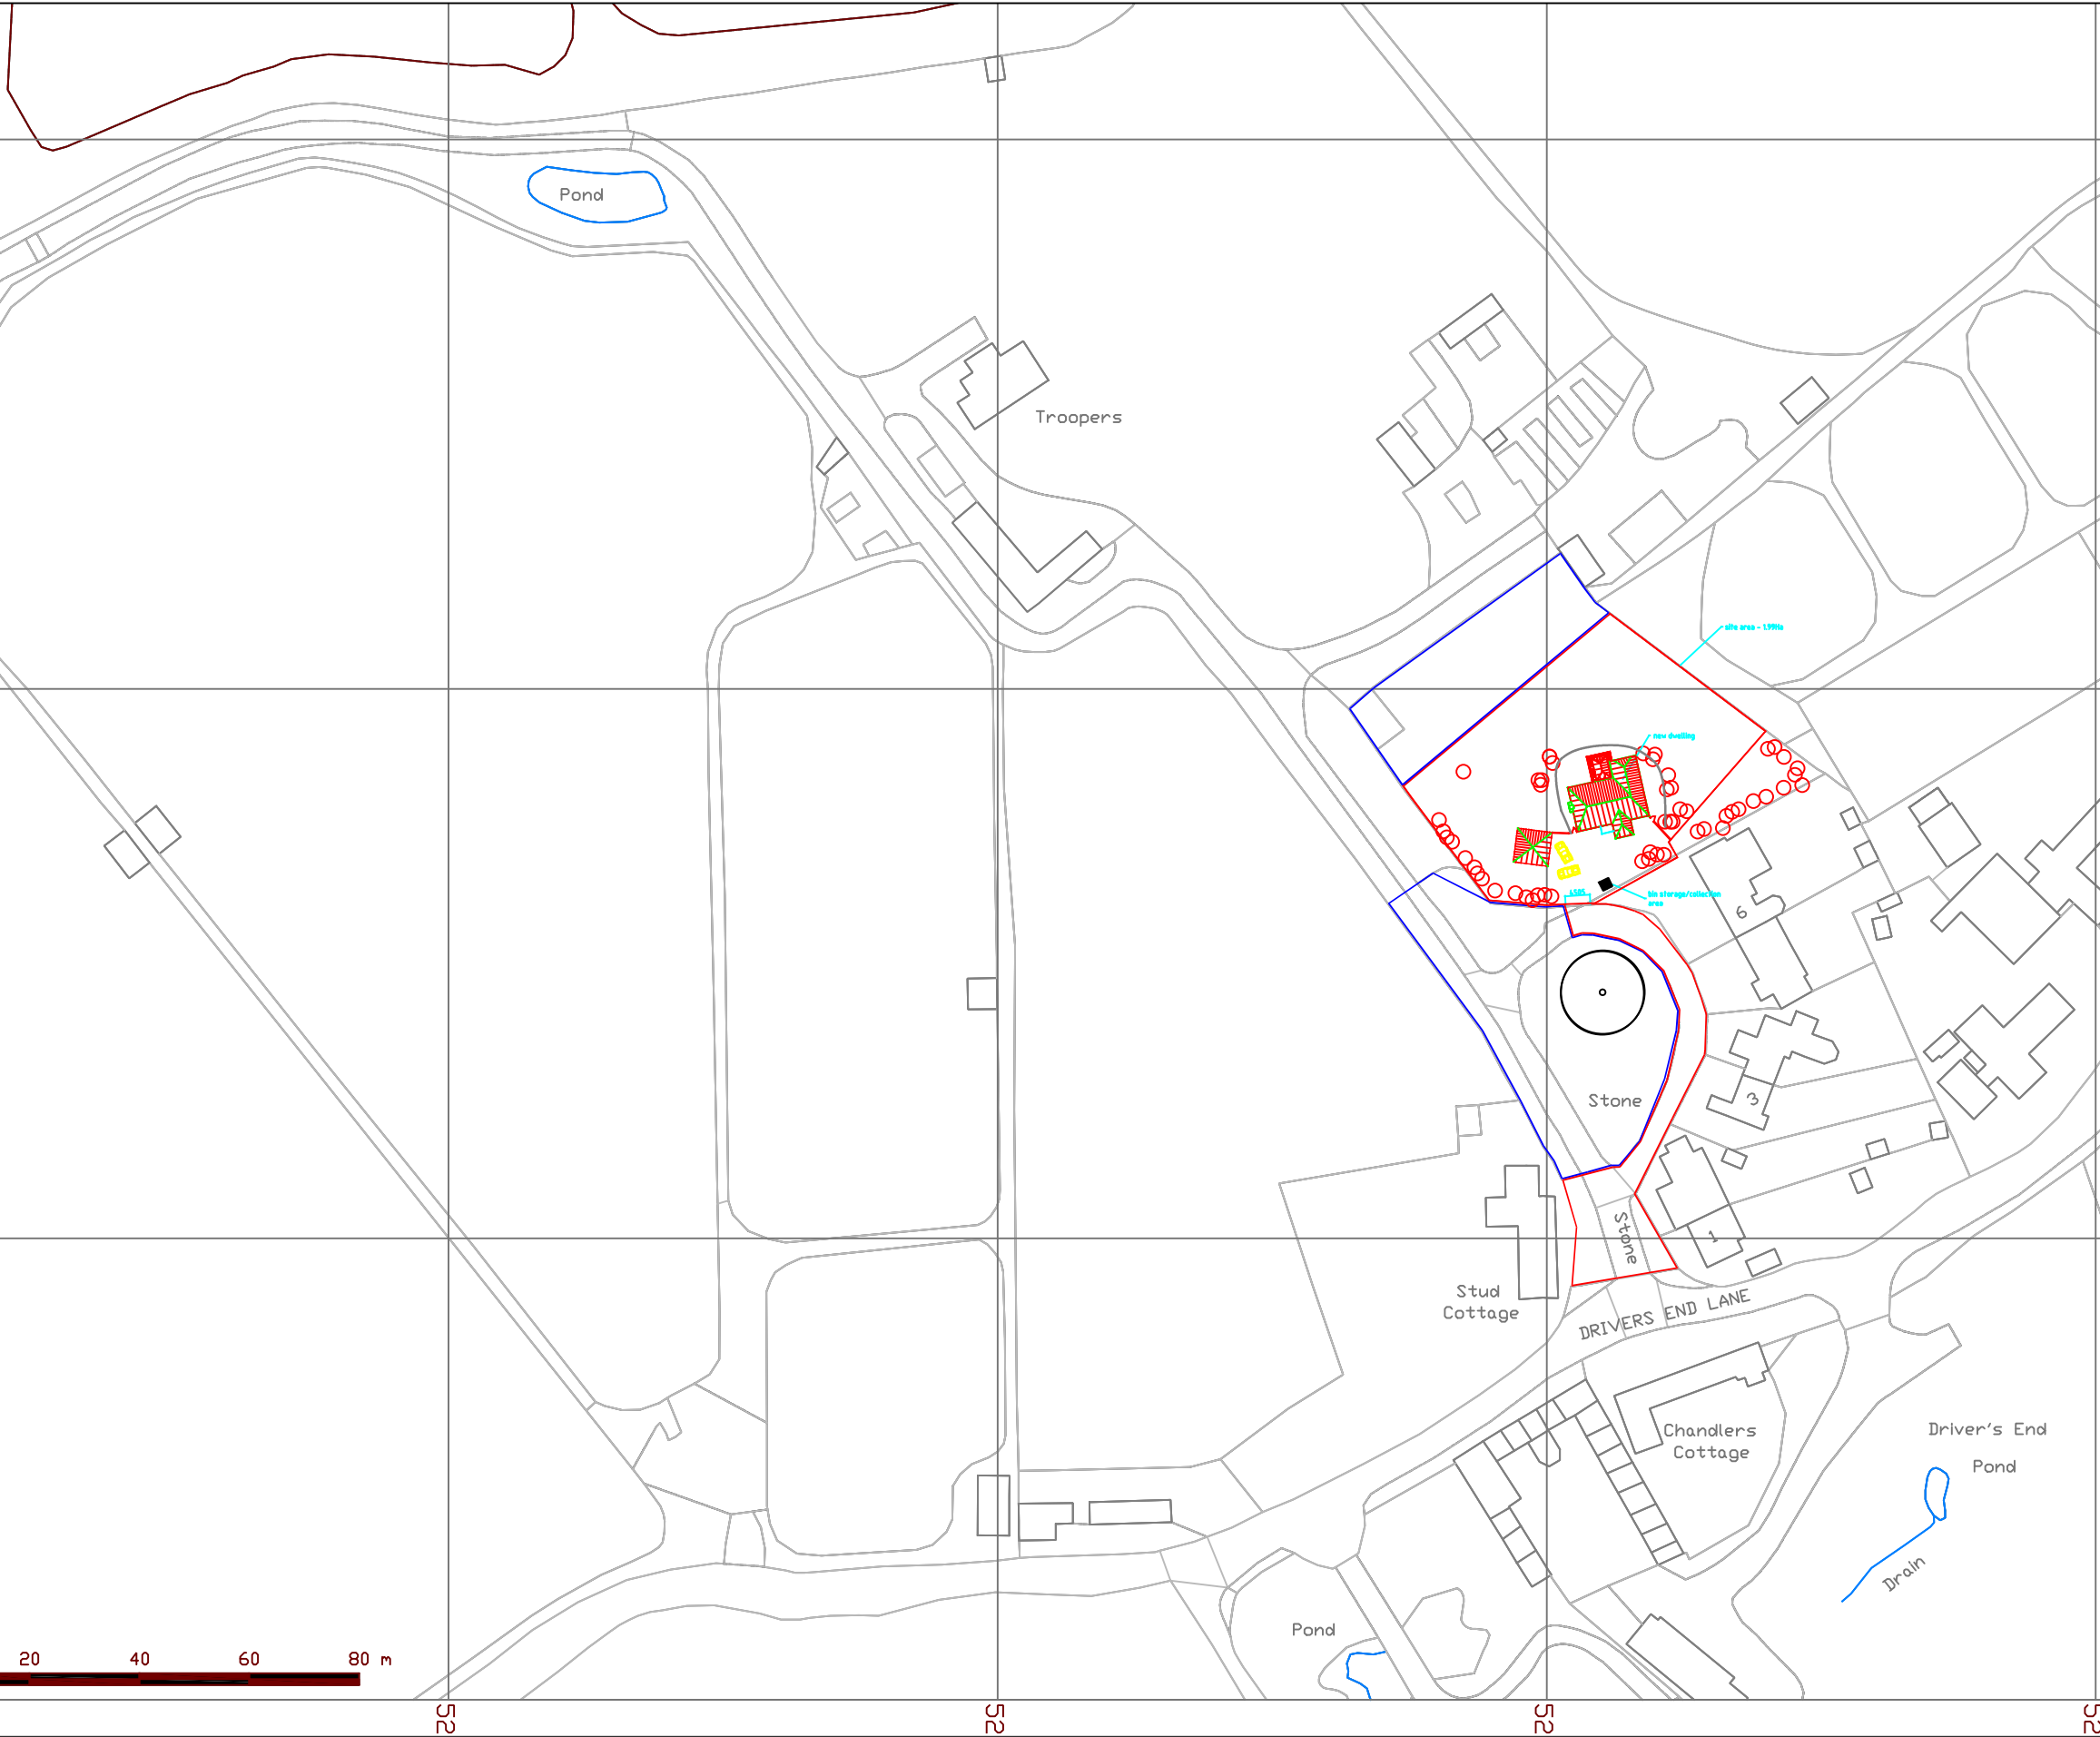

Site location plan 1:1250

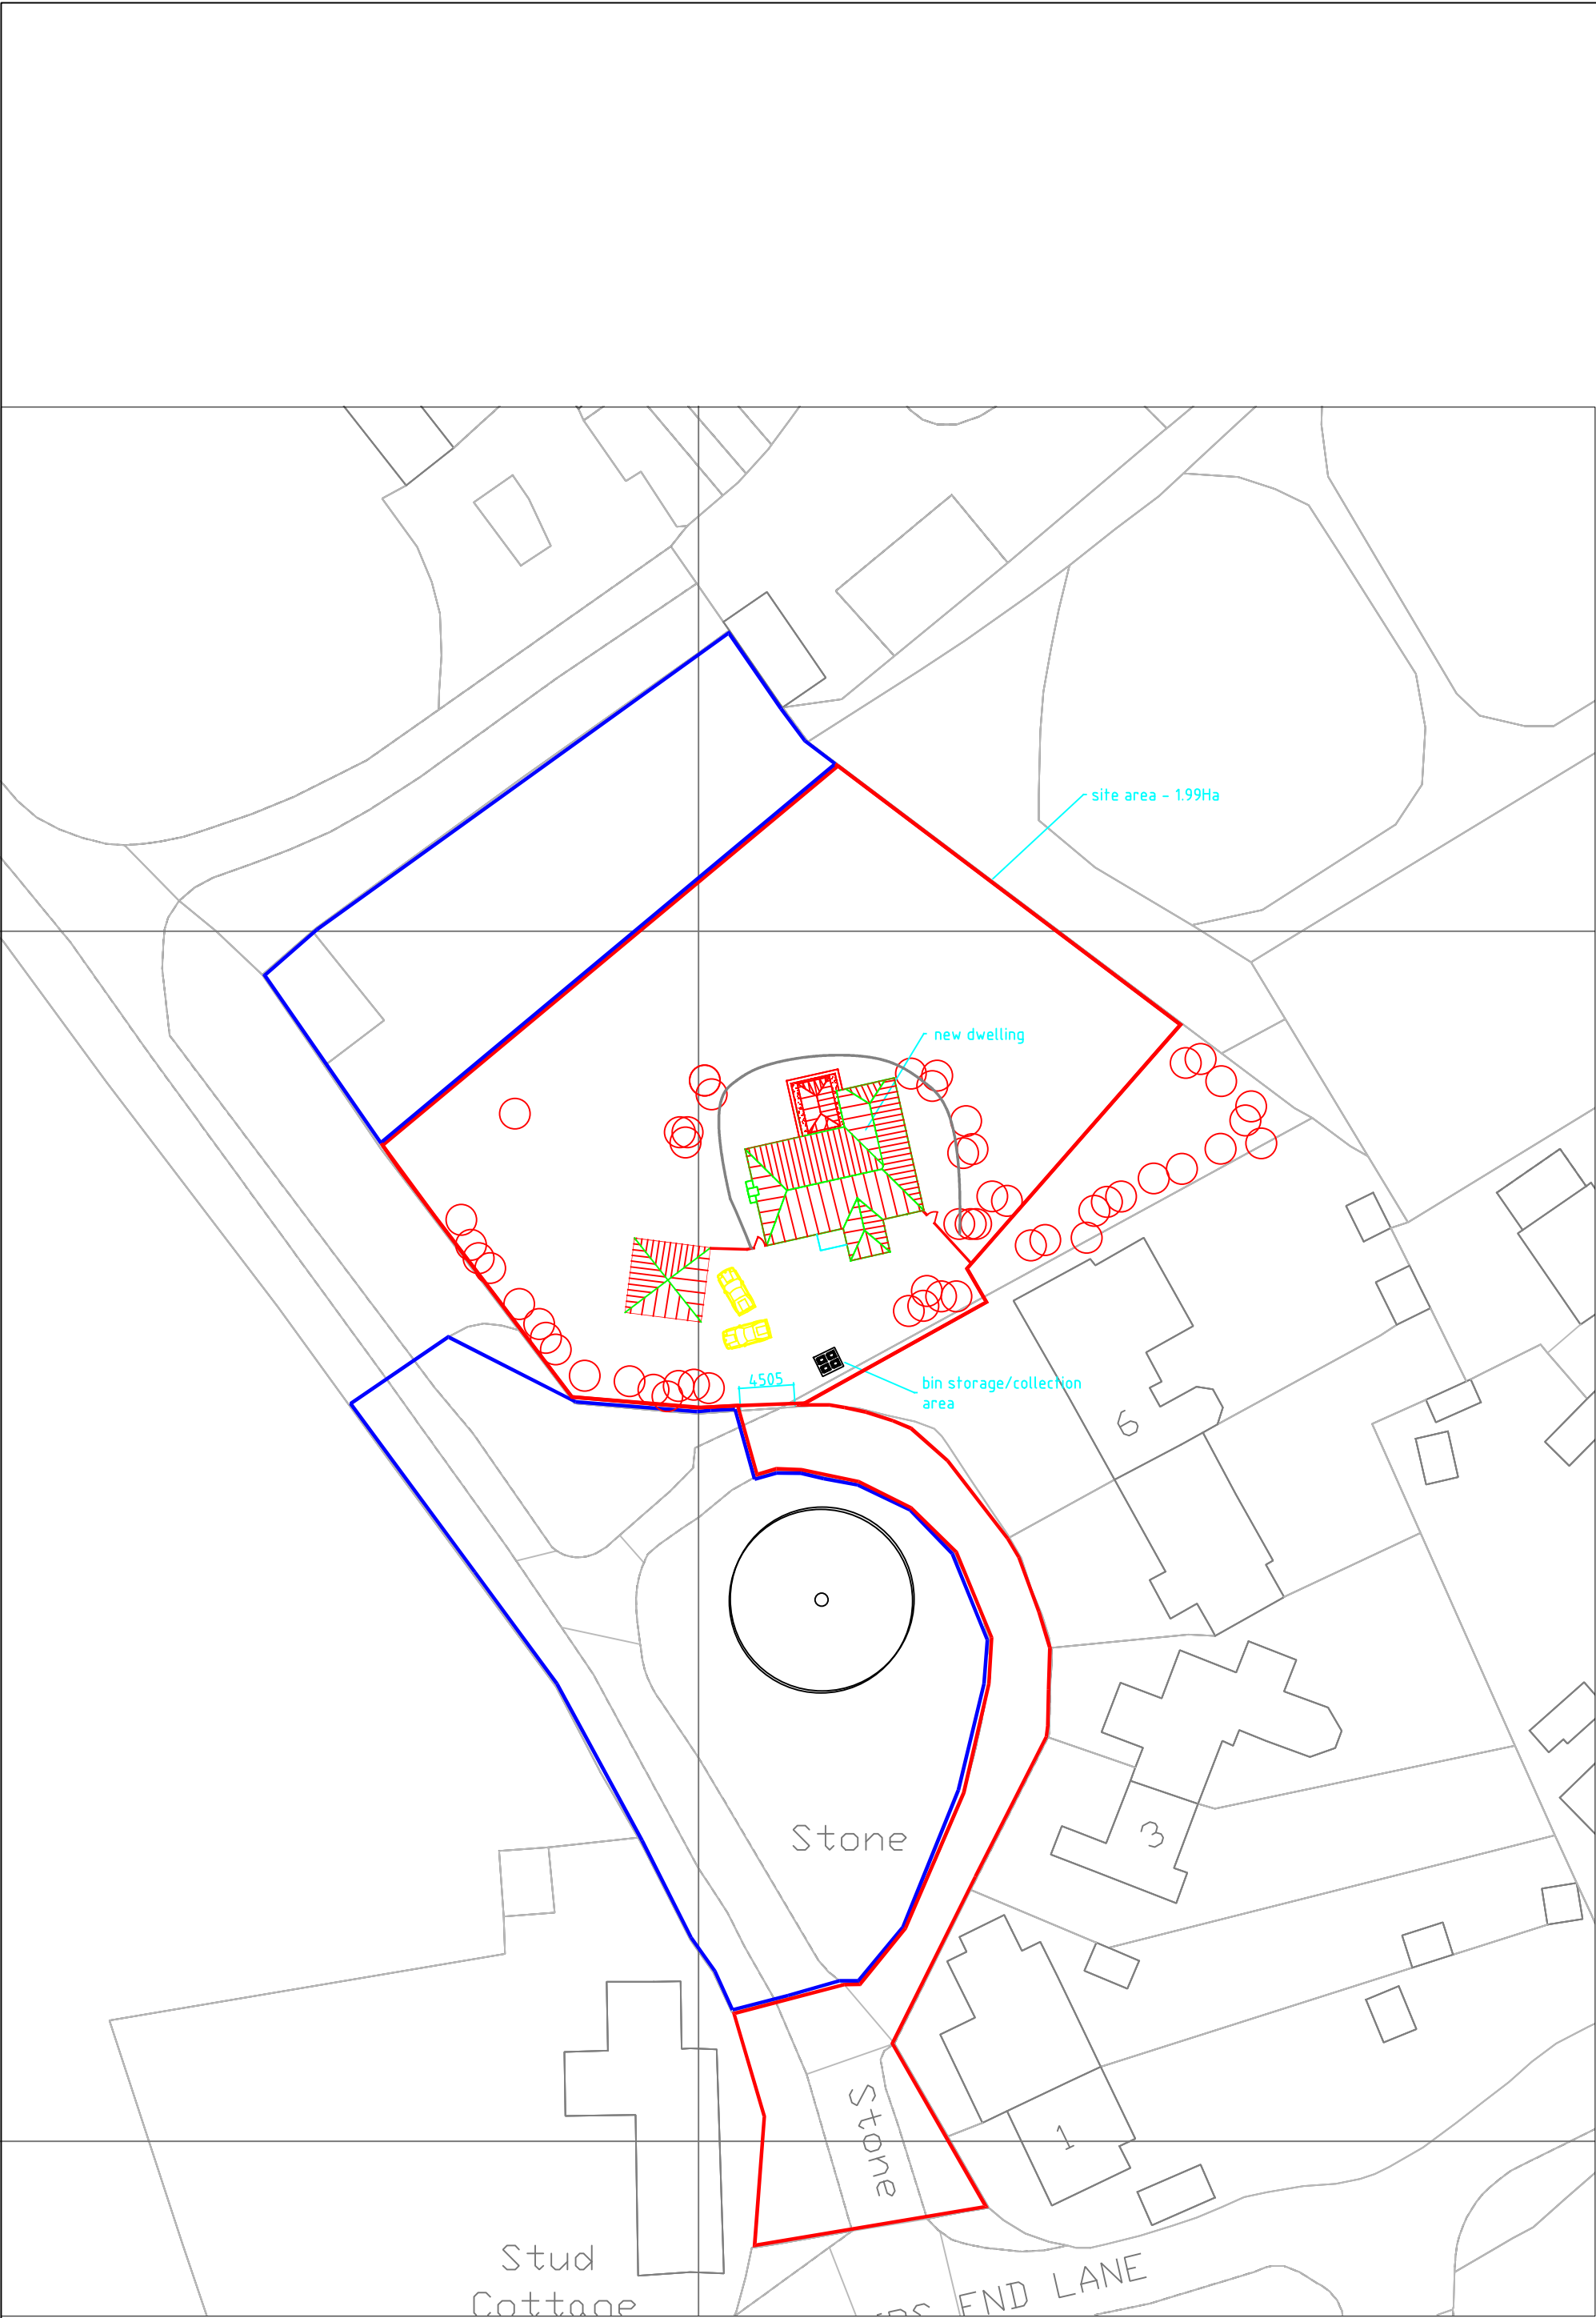

Note:
 x This drawing must not be re-issued, loaned, printed or copied without the designer's prior consent.
 x DO NOT SCALE FROM THIS DRAWING OTHER THAN FOR THE PURPOSES OF PLANNING. Any discrepancies are to be reported to designer immediately.
 x Before any work commences, all dimensions to be checked and verified on site. All boundaries to be confirmed between the the client and contractor and no part of the building is to overhang or undermine boundary lines without prior written consent.

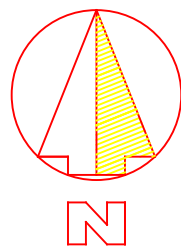

156 Honeyhill Road
 Bedford
 Bedfordshire
 MK40 4PD

Tel/Fax: 01234 297496
 Mobiles: 07855 852991/2

Email: email@j-jacs.co.uk
 Web address: www.j-jacs.co.uk

Project		
proposed new dwelling		
Client		
GCPP		
Site Address		
6, Drivers End Lane, Caldecote		
Approved	Date	Scales
prelim	Oct 24	1:500 1:1250
Drawing No.	Sheet	
JJ24-006	002 Rev G	