


ADJACENT GARDEN TO 27

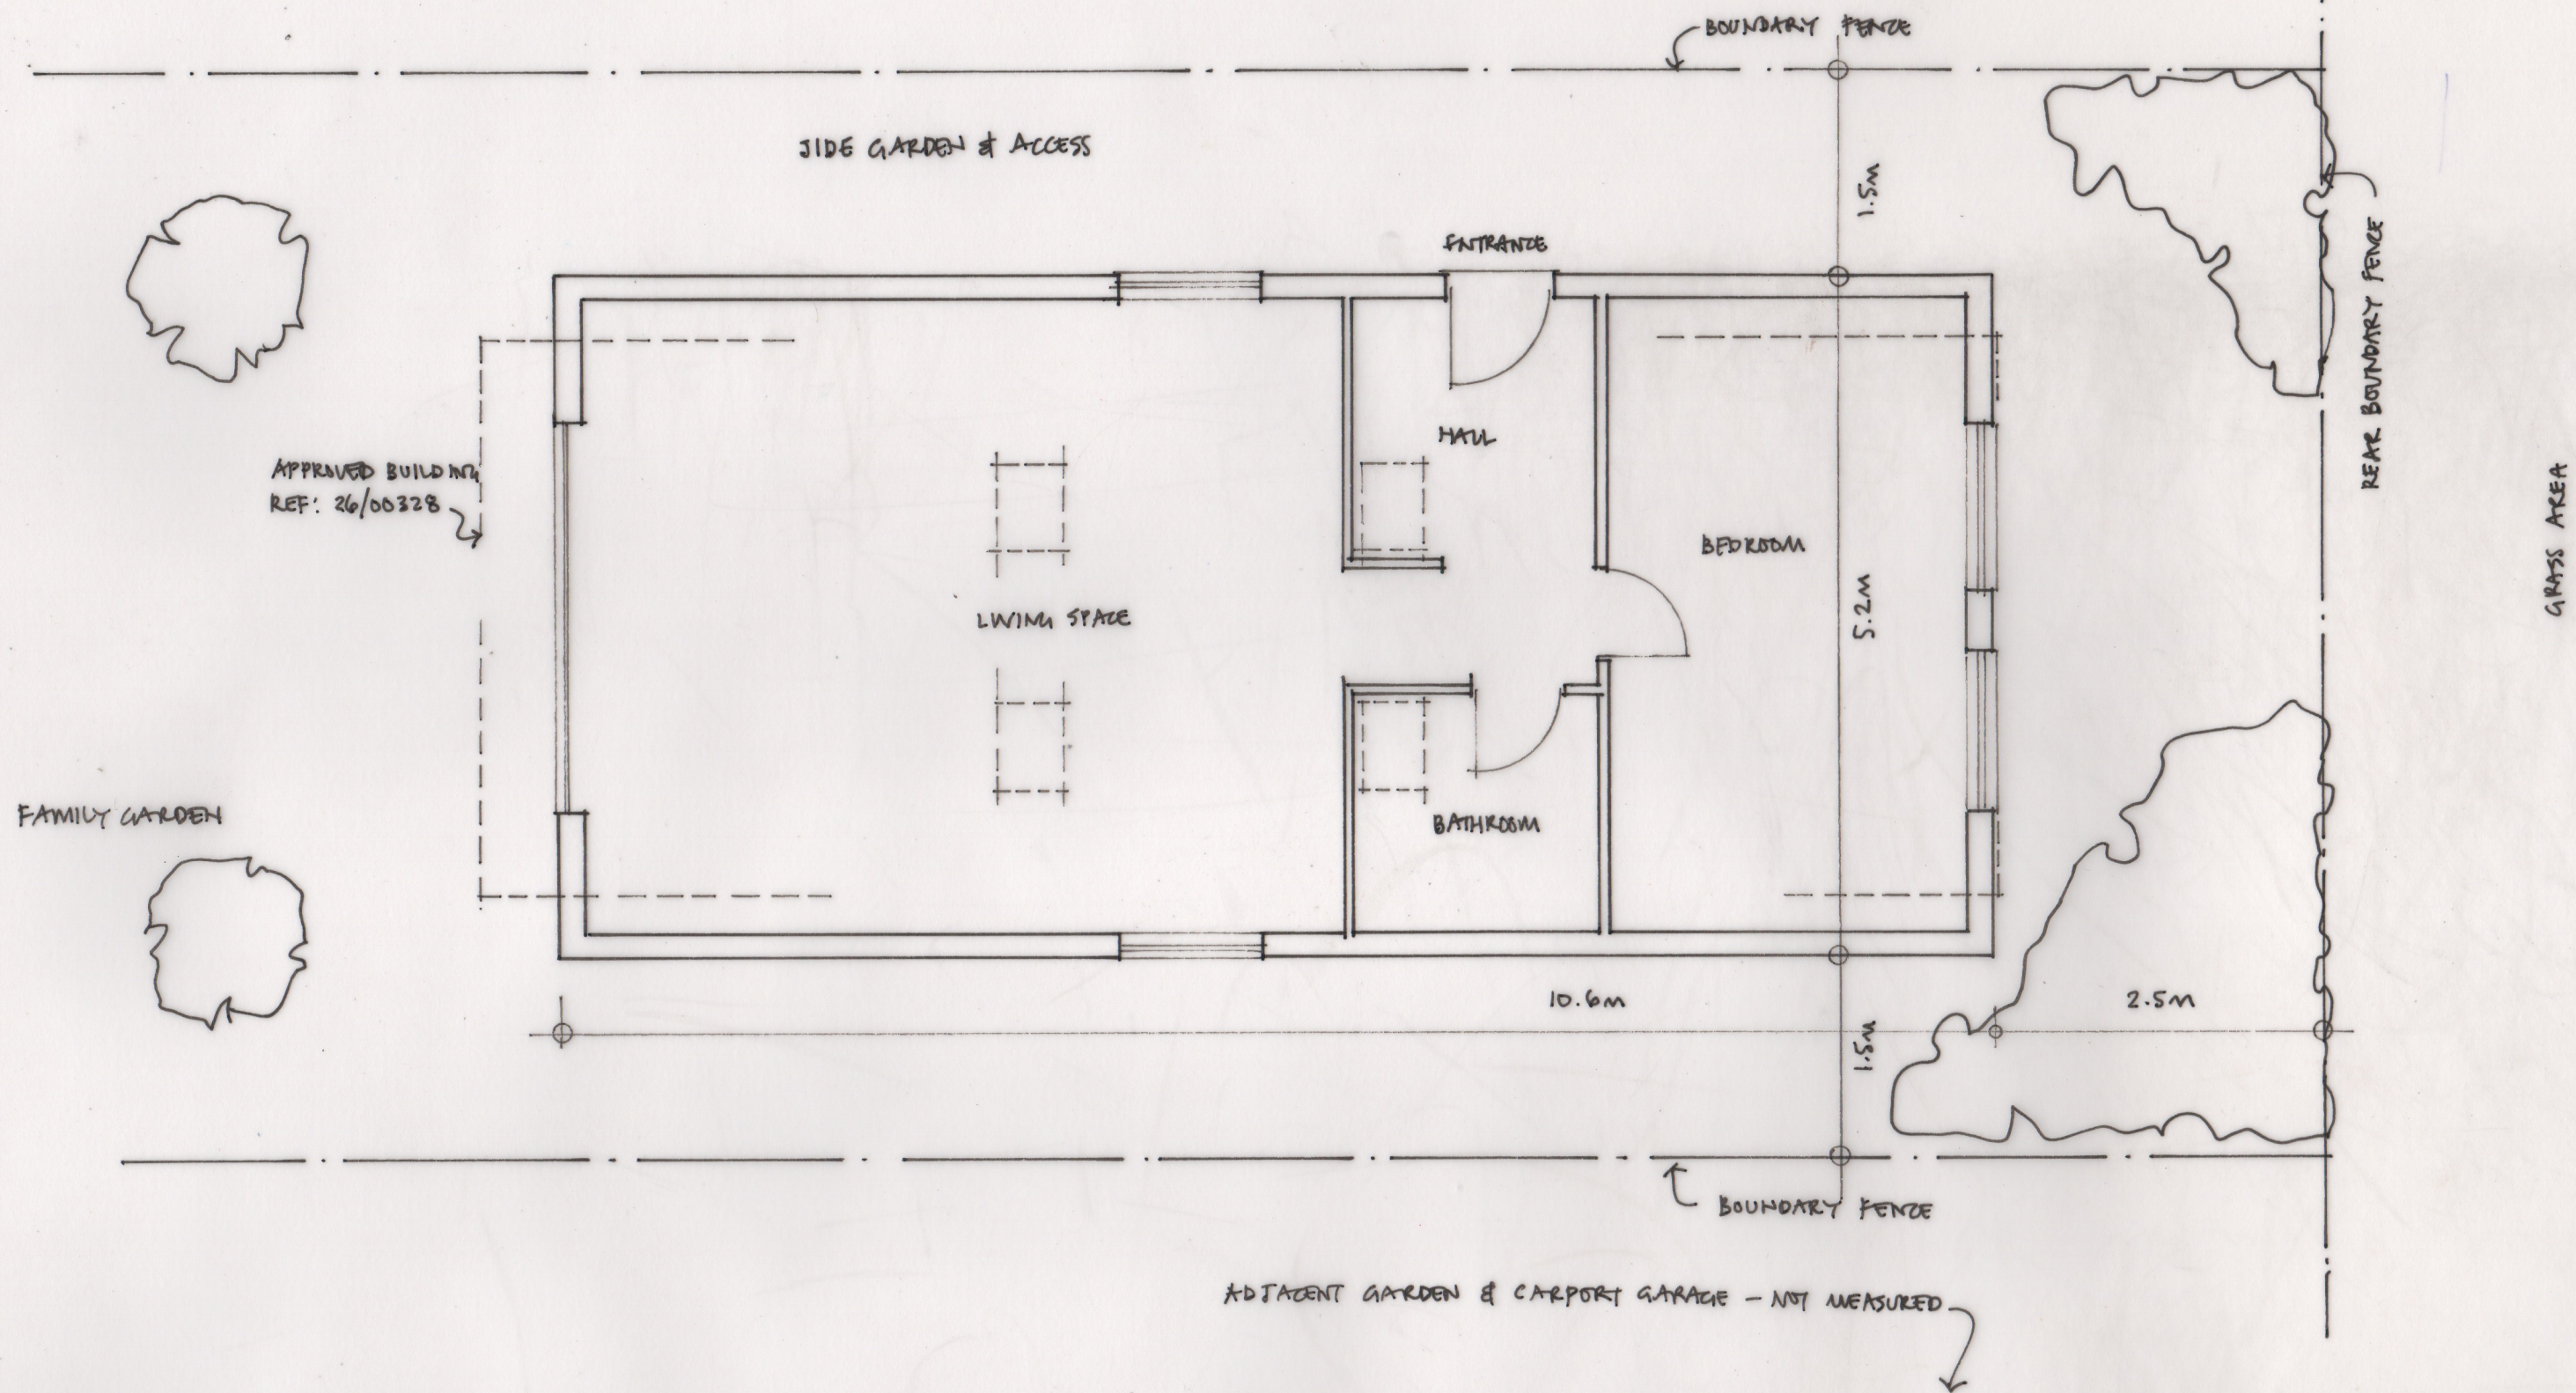

0 1 2m

JEREMY WILLIAMS LEROY
RIBA CHARTERED ARCHITECT

10 THE LINES HITCHIN HERTS SG5 2AY
TEL/FAX 01462 624740

29 WESTON WAY
BALDOCK
GARDEN ANNEXE & FRONT HOUSE
EXTENSION

PROPOSED ANNEXE PLAN
JAN 2026 1.50@A3

P3