


29, Weston Way, Baldock, Hertfordshire, SG7

BLOCK PLAN 1:500 @ A3

0 5 10 20m

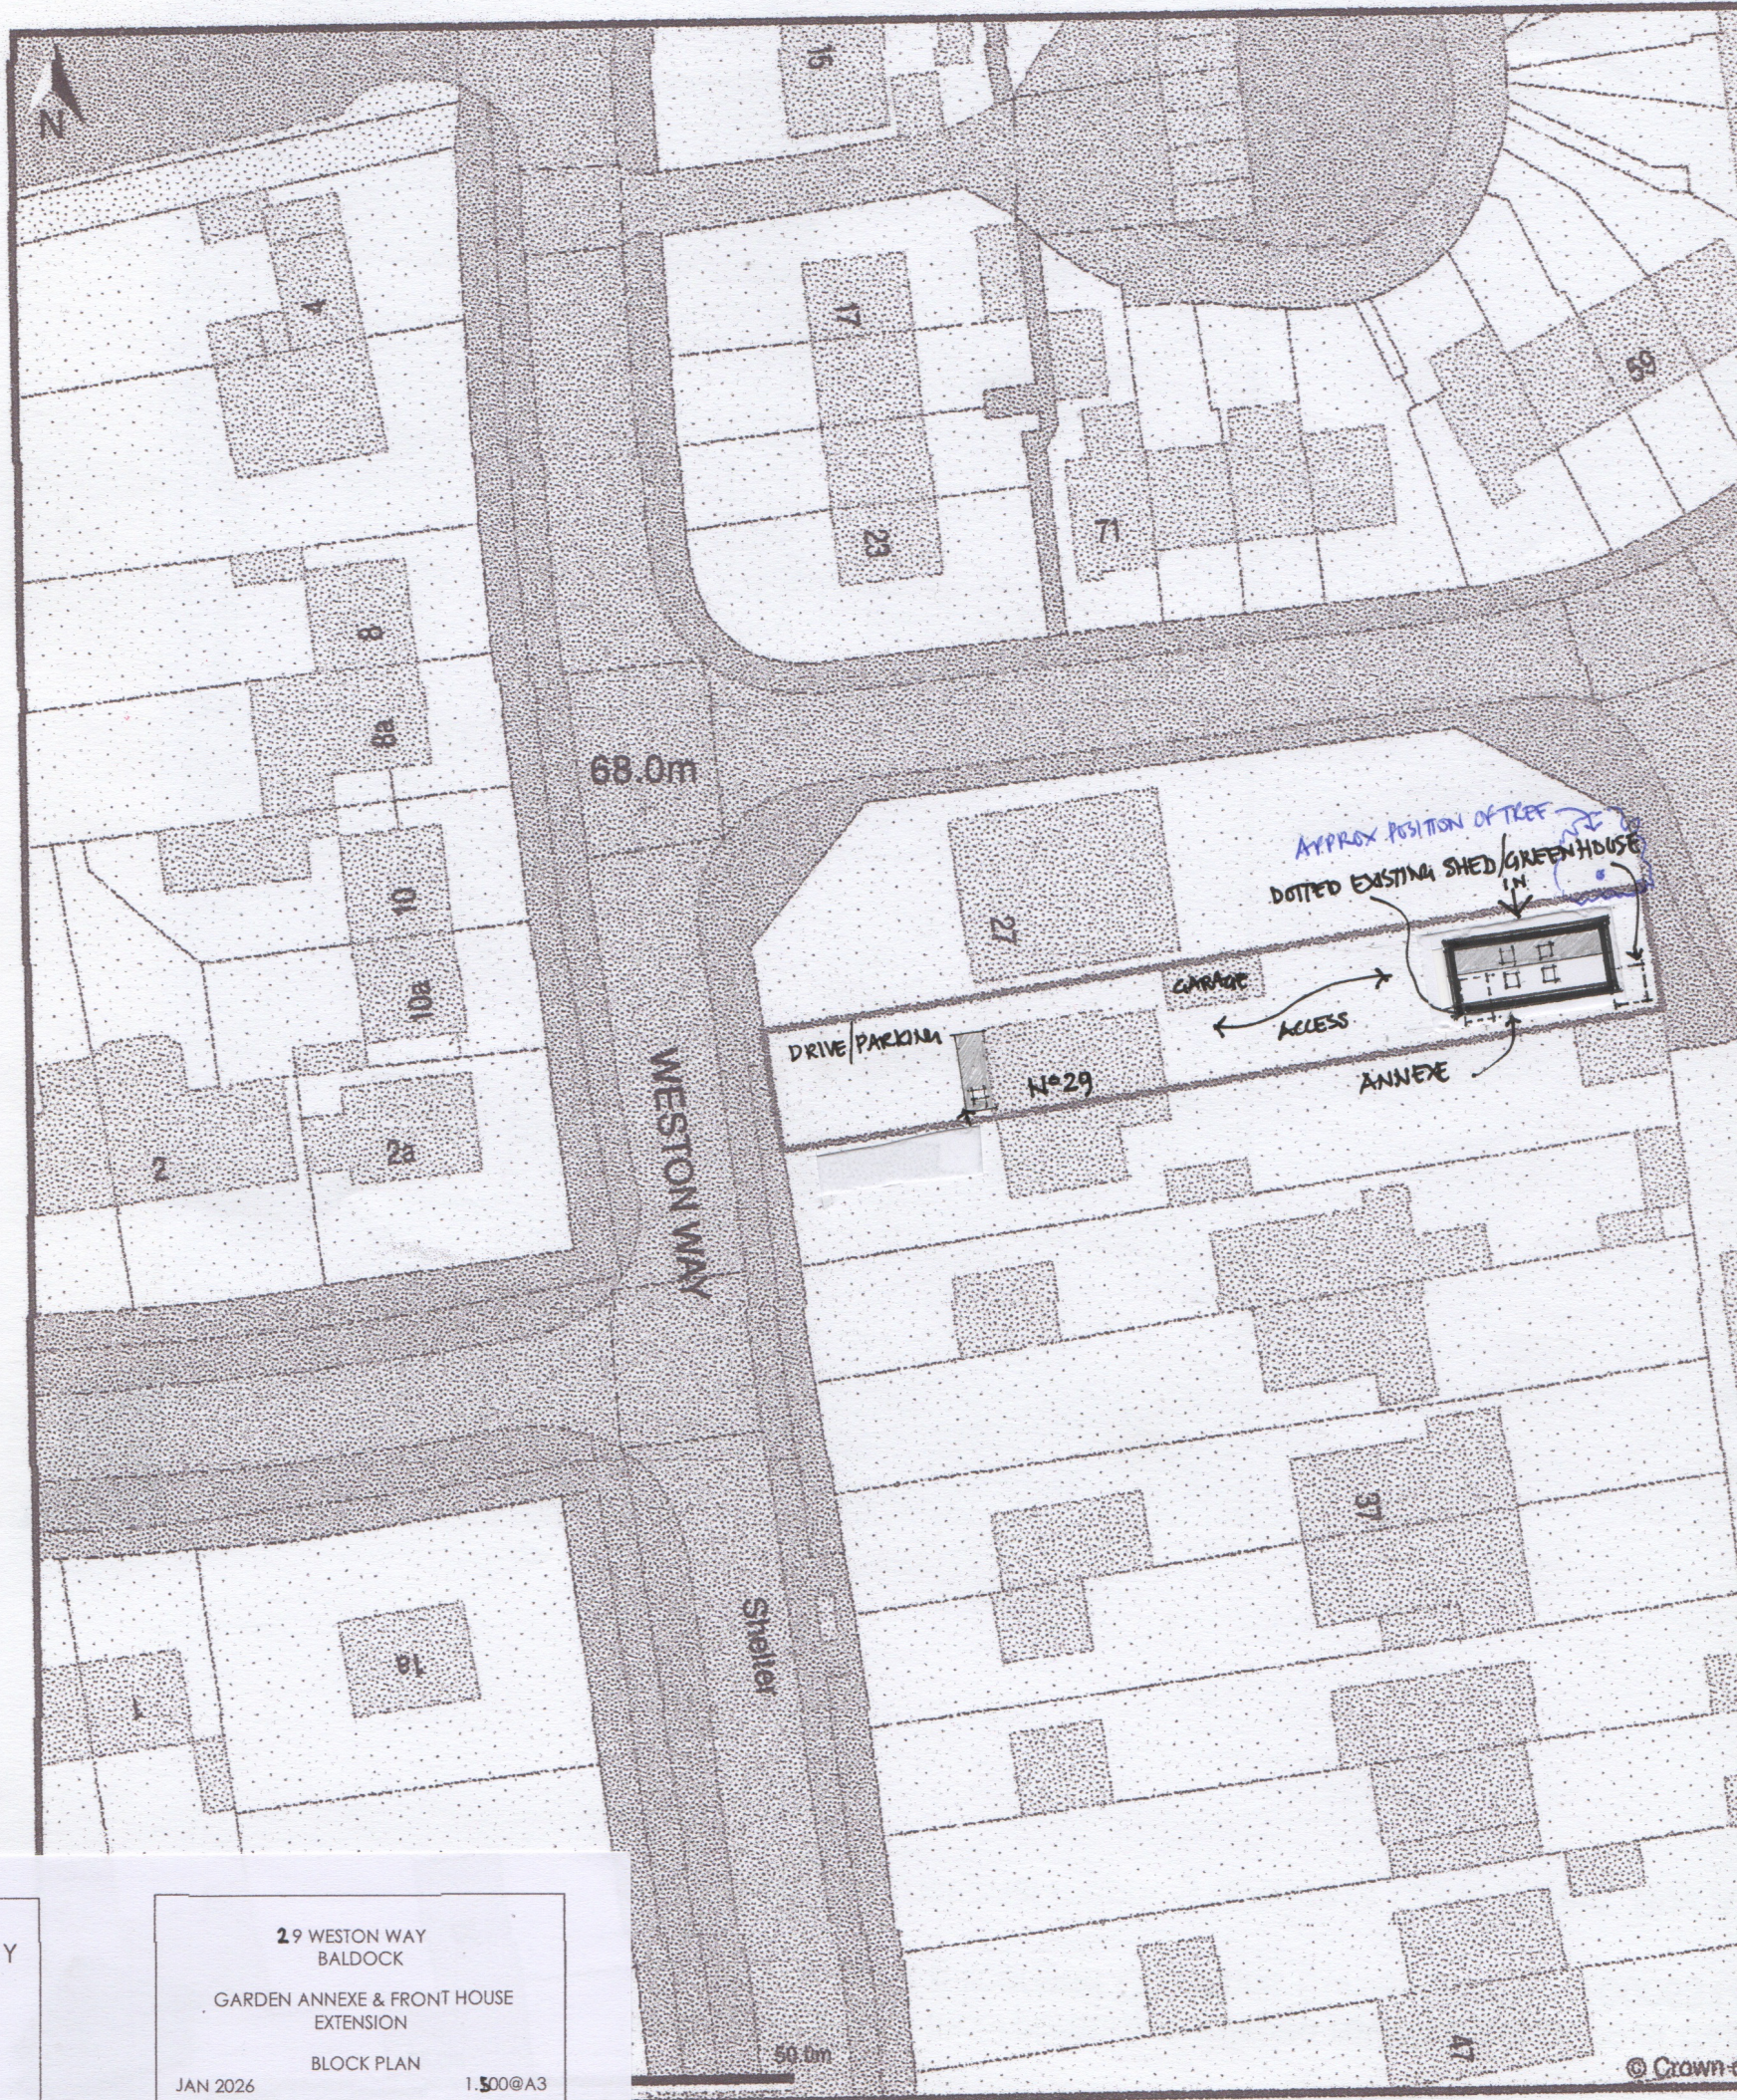

JEREMY WILLIAMS LEROY
RIBA CHARTERED ARCHITECT

NO 1 THE LIMES HITCHIN HERTS SG5 2AY
TEL/FAX 01462 624740

29 WESTON WAY
BALDOCK
GARDEN ANNEXE & FRONT HOUSE
EXTENSION

JAN 2026

BLOCK PLAN

1:500 @ A3

E3

© Crown