


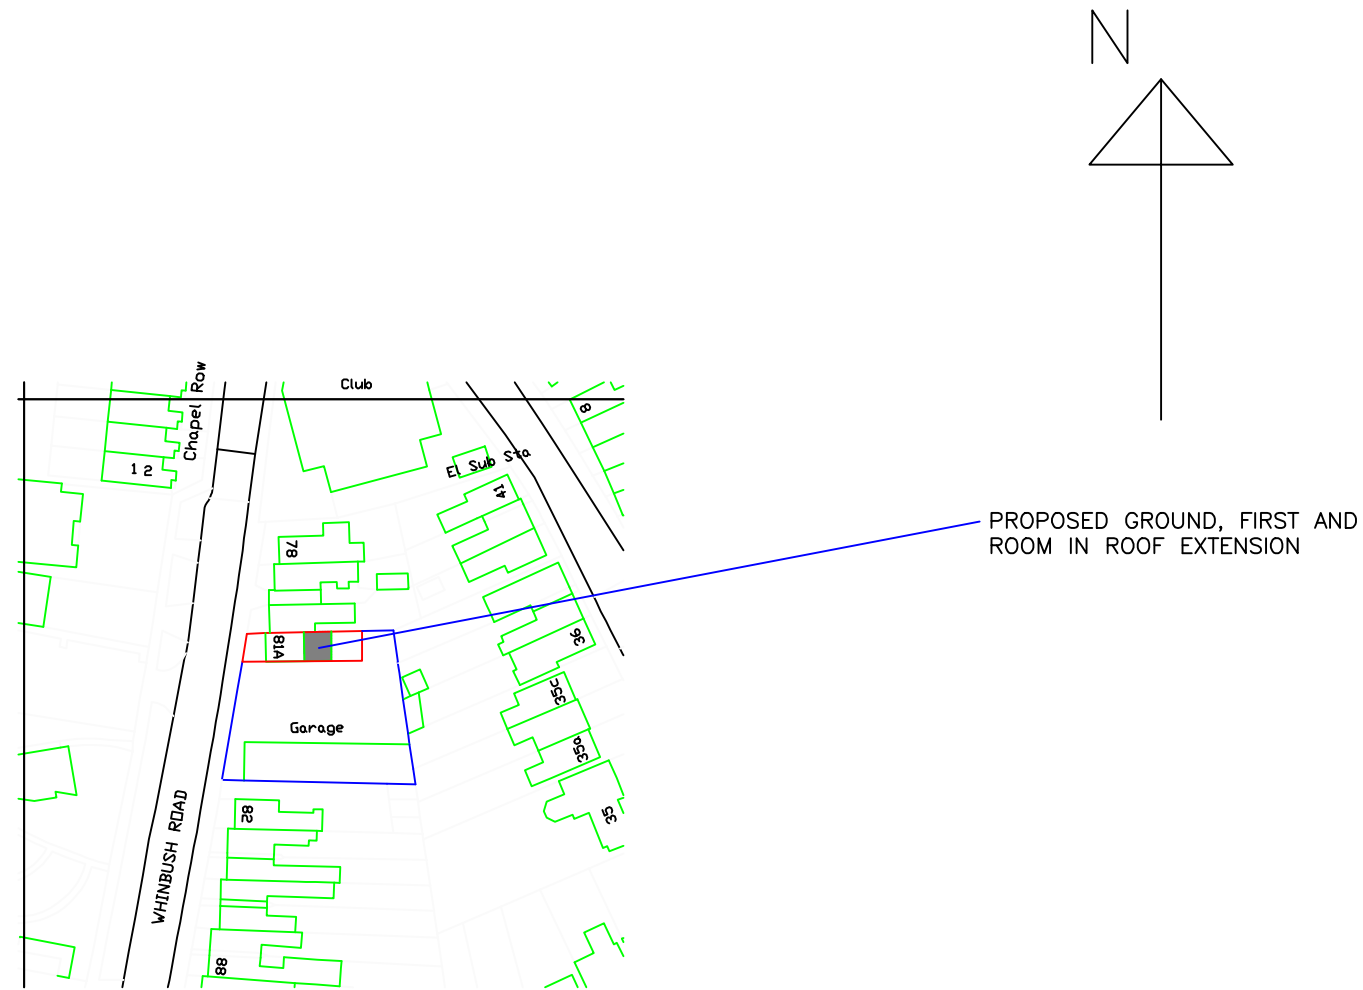

Crown Copyright and database rights 2023. OS 100031961 National Map Centre. Purchased 11/07/2023 1 year licence.

LOCATION PLAN

SCALE 1:1250

A	Boundary red line amended to include car parking space		23-09-2024
Rev	Description		Date
Philip Horne Architectural Services 80A Water Lane, Wootton, Northampton, NN4 6HG Tel 01604 765239 Office Mob 07710 765038 e-mail philip-horne@btconnect.com			
client	Viva Property Group Ltd 19 York Road, Northampton, NN1 5QG		
project	81A Whinbush, Road. Hitchin Hertfordshire,, SG5 1PZ		
drawing	Proposed Extension to Existing Dwelling Location Plan		
Status	Planning		
scale	date	drawn by	
	July 2024	P K H	
All dimensions to be checked on site by the contractor and any discrepancies reported to Philip Horne Architectural Services prior to commencement of any works		The contents of this plan are copyright and reproduction is not permitted without prior consent of Philip Horne Architectural Services	
drawing no	24/2800/101		rev A