Front Elevatuion to be smooth render on expament to receive external paint finish

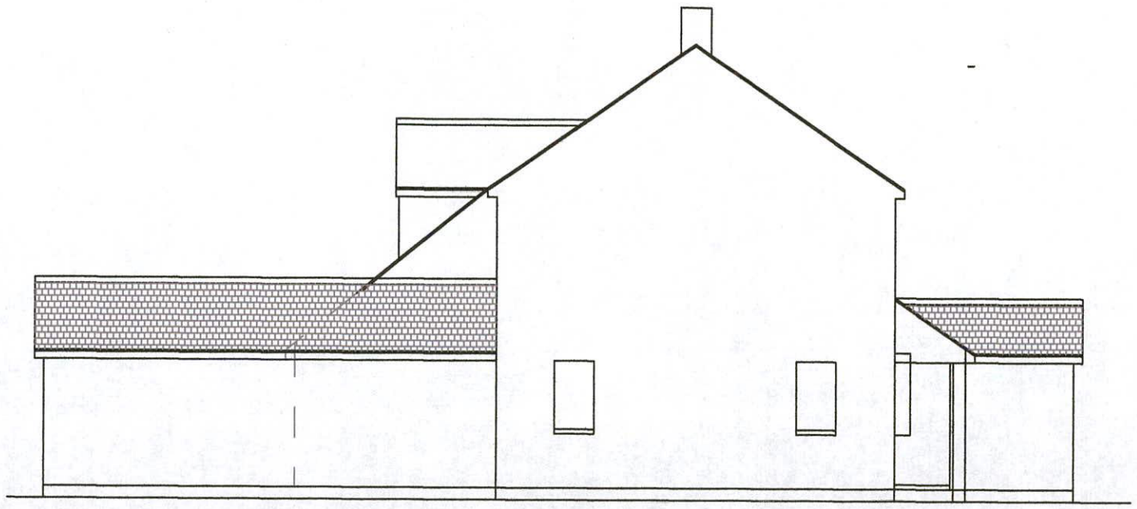

Side Elevation

N.H.D.C.
23 MAR 2018




Front Elevation

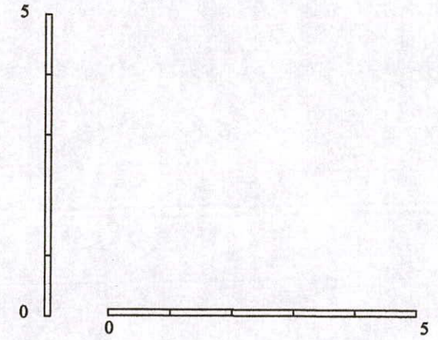


Scale 1:100

| REVISIONS. | | | CONTRACT. | DETAIL. |
|---|---|---|---|---|
| NO. | DETAILS. | DATE. | New Extension at 30 Oakhill Drive Welwyn | Elevations as Proposed |
| | | | CLIENT. | |
| | | | DRAWN. rgl / DATE. july 03 | DRAWING NO. mp.2774540 |
| | | | REVISION. / SCALE. 1:100 | |
| | | | STATUS. | |