Front Elevatuion to be smooth render on expament to receive external paint finish

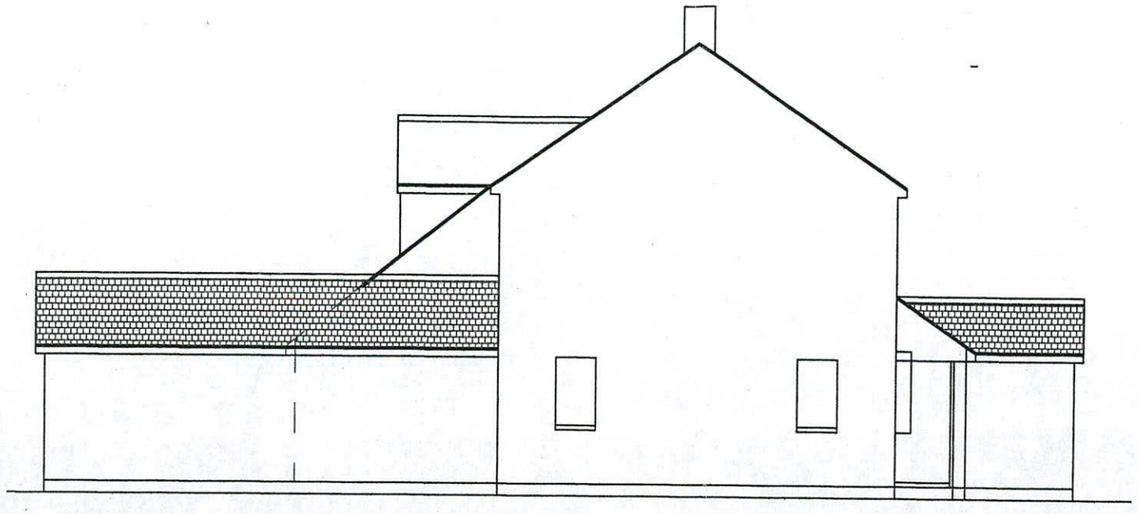

Side Elevation

N.H.D.C.
23 MAR 2018



Front Elevation

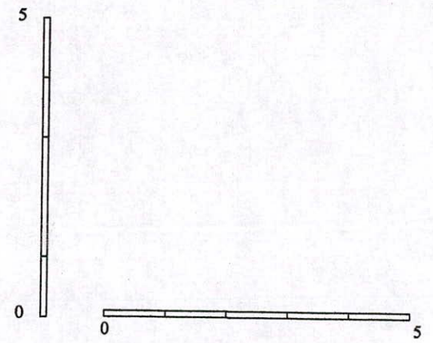

Scale 1:100

REVISIONS.		
NO.	DETAILS.	DATE.

CONTRACT.
New Extension at
30 Oakhill Drive
Welwyn

CLIENT.

DETAIL.
Elevations as Proposed

DRAWN. rgl	DATE. july 03
REVISION.	SCALE. 1:100
STATUS.	

DRAWING NO.
mp.277454