


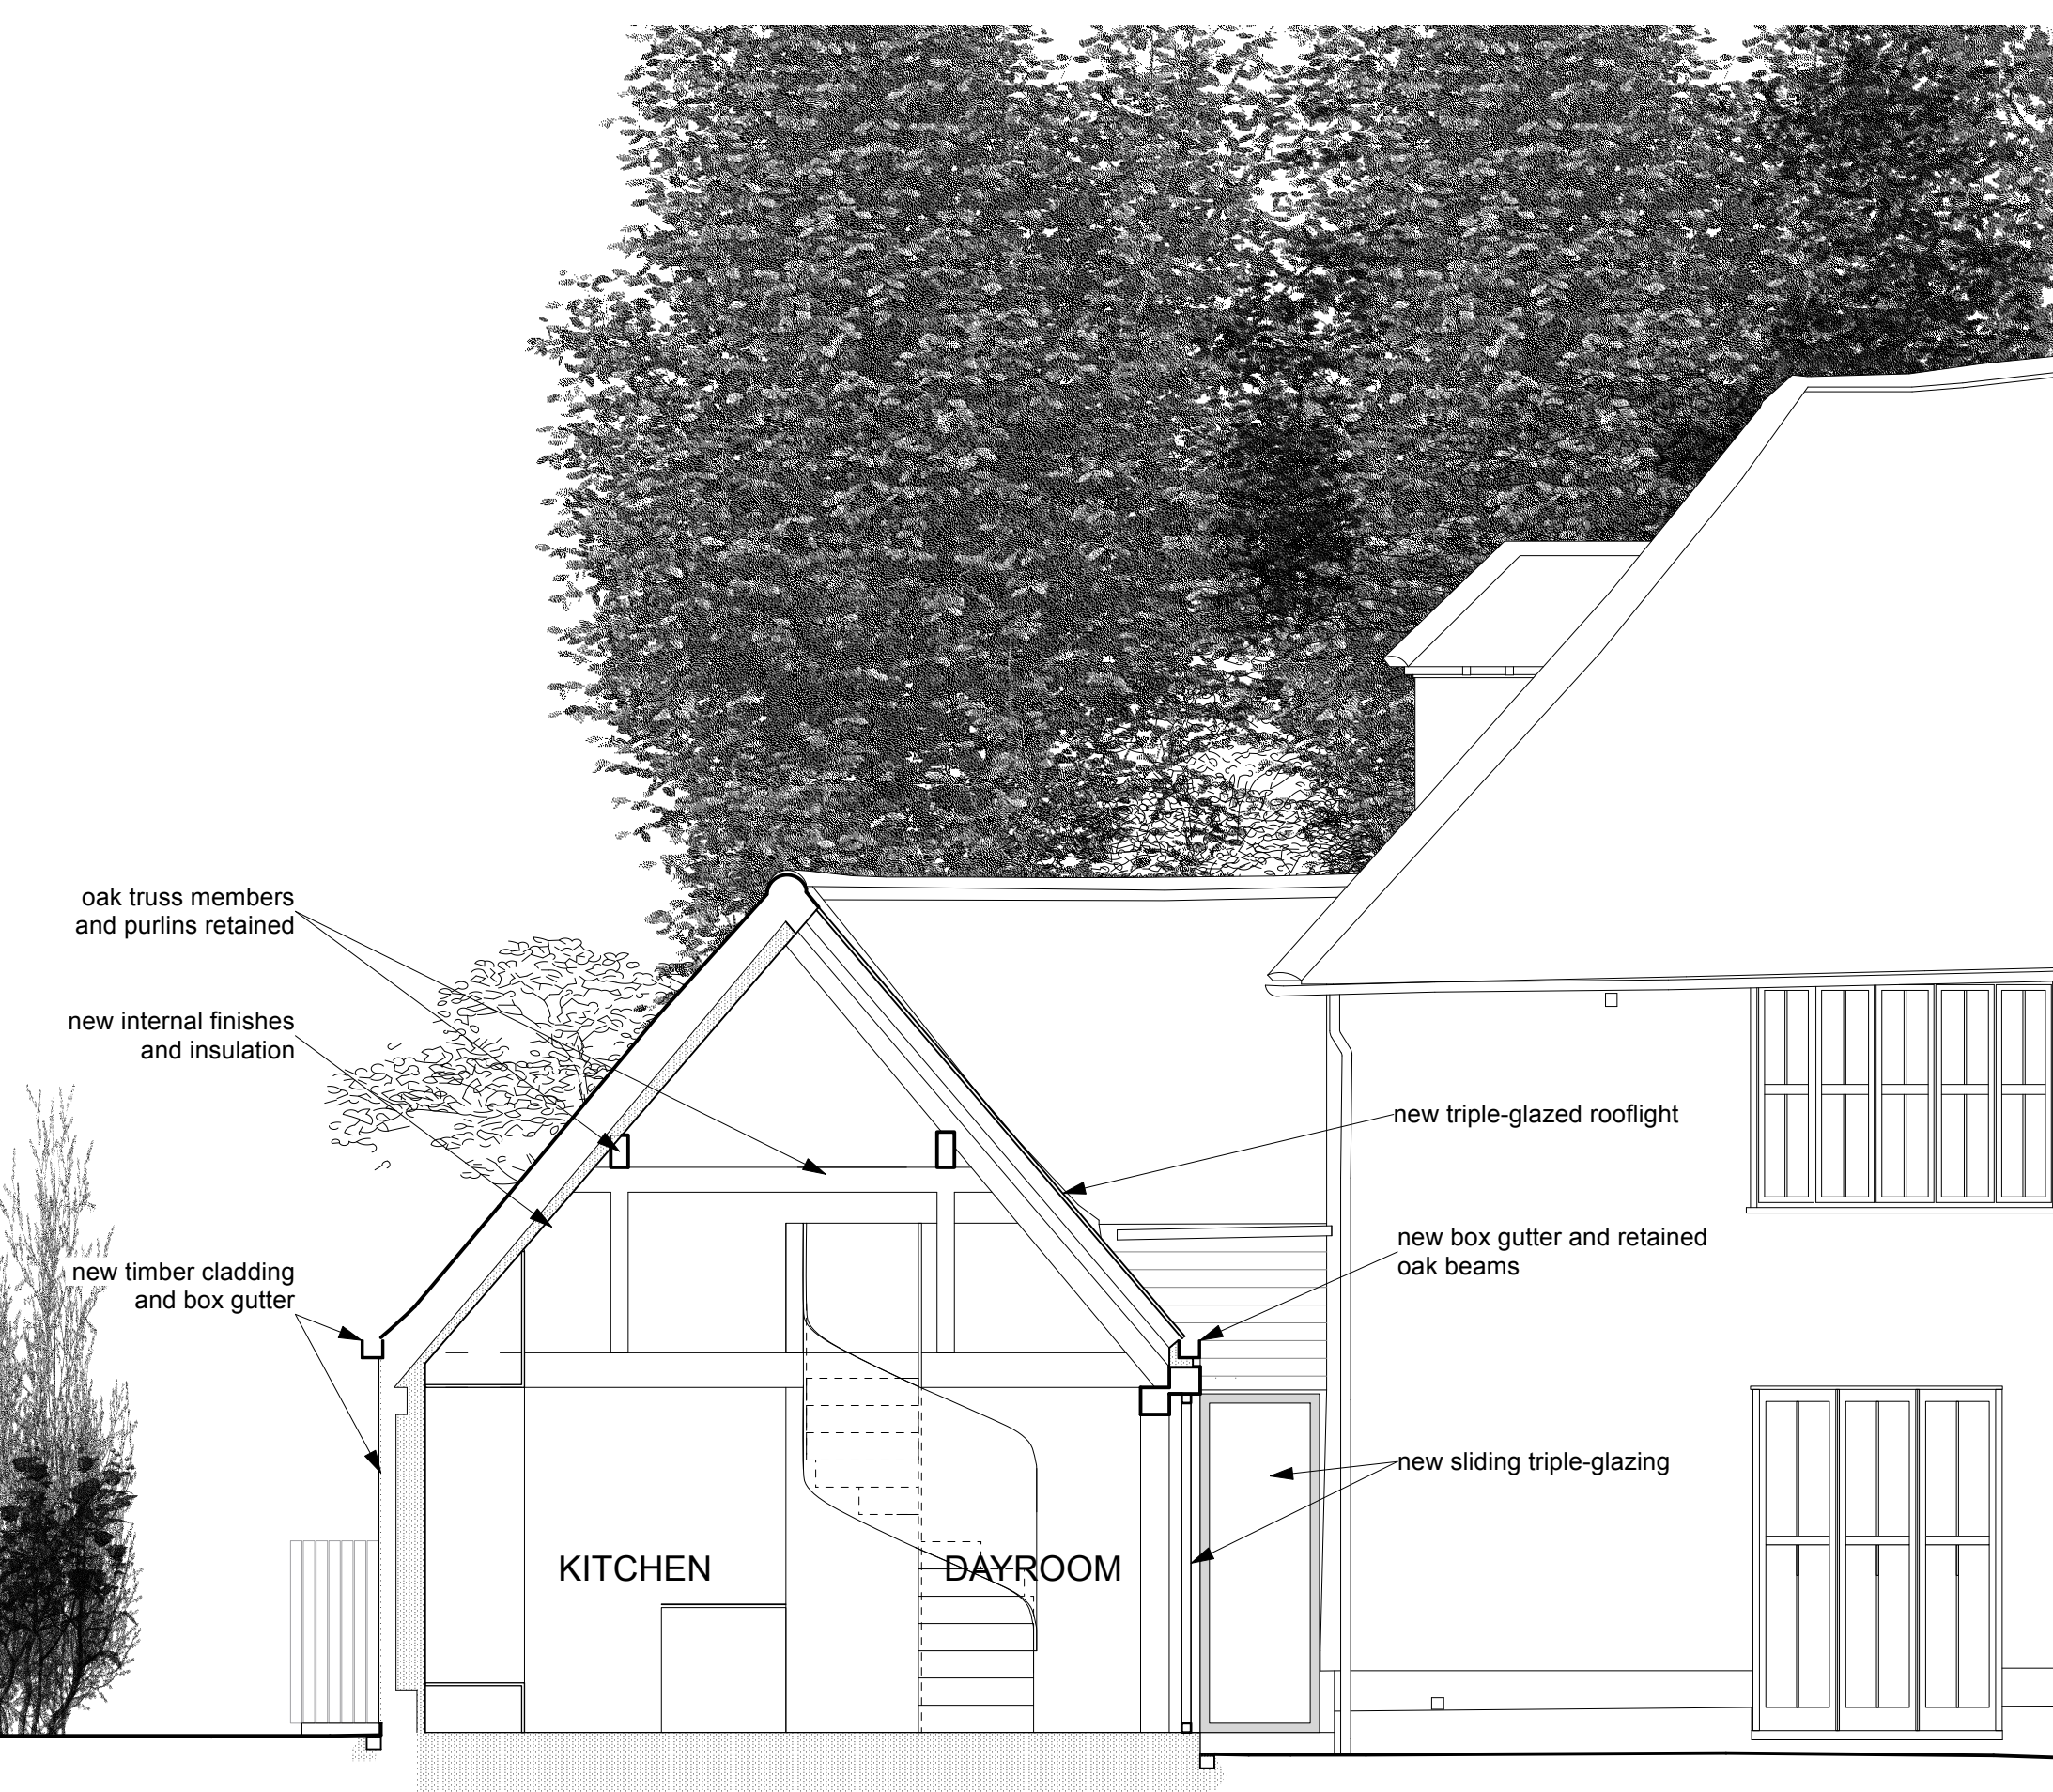

SECTION dd AS PROPOSED



EAST ELEVATION AS PROPOSED



SOUTH ELEVATION AS PROPOSED

INDICATES NEW CONSTRUCTION

Tillman Architects ©
E keith.tillman@me.com
84 Speedwell St London SE8 4AT

Title
Section dd and South and
East elevations as
proposed

Project

Refurbishment and Alterations to
Old Manor Shaffenhoe End
for
Phil and Cess Noblet

580
02 09

scale
1:50
@ A1

oct
24

