


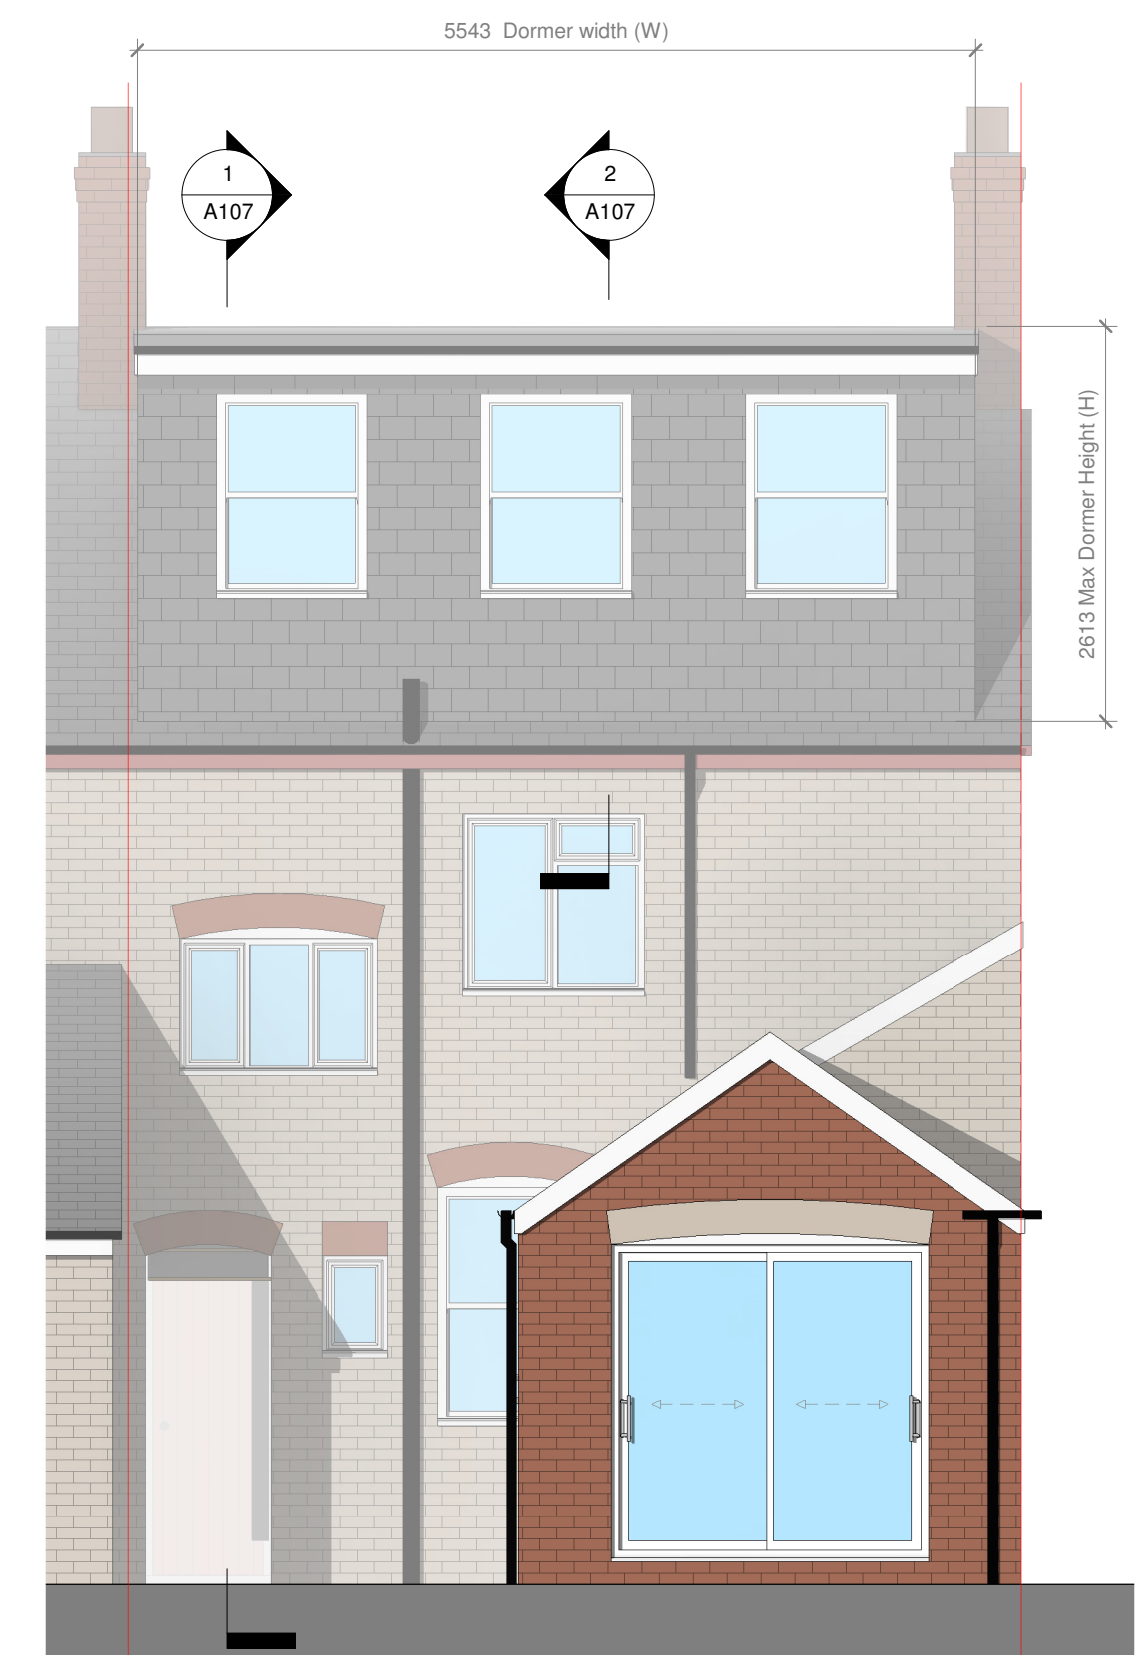

EXTERNAL MATERIALS:	
External Walls	- Slate clad dormer cheeks
Flat Roof	- EPDM membrane
Pitched Roof	- Existing slate made good.
Fascia	- Painted timber.
Windows	- UPVC Sash windows
Rooflight	- Velux MK06
Rainwater Goods	- Black UPVC

DORMER VOLUME:

Cross Sectional Area - $2.613 \text{ (H)} \times 3.732 \text{ (P)} / 2 = 4.876\text{m}^2 \text{ (CA)}$

Dormer Volume - 4.876 (CA) x 5.543 (W) = 27m3.

0 1 to 50 5m				
</				

Rev	Date
Issued for:	

Project/Client:	Project No:
25 Balmoral Road	Project Number
	Dwg No:
	A106
	Rev:
Drawing:	Scale:
Proposed Elevations	1 : 50 @A1
	Drawn By:
	Author
	Checked By:
	Checker
	Date:



D.Chandler Architectural Design Ltd
Devonshire Business Centre, Works Rd, Letchworth, SG6 1GJ
Tel : 07901 864 742 - Email : daniel@dcarchitectural.org