



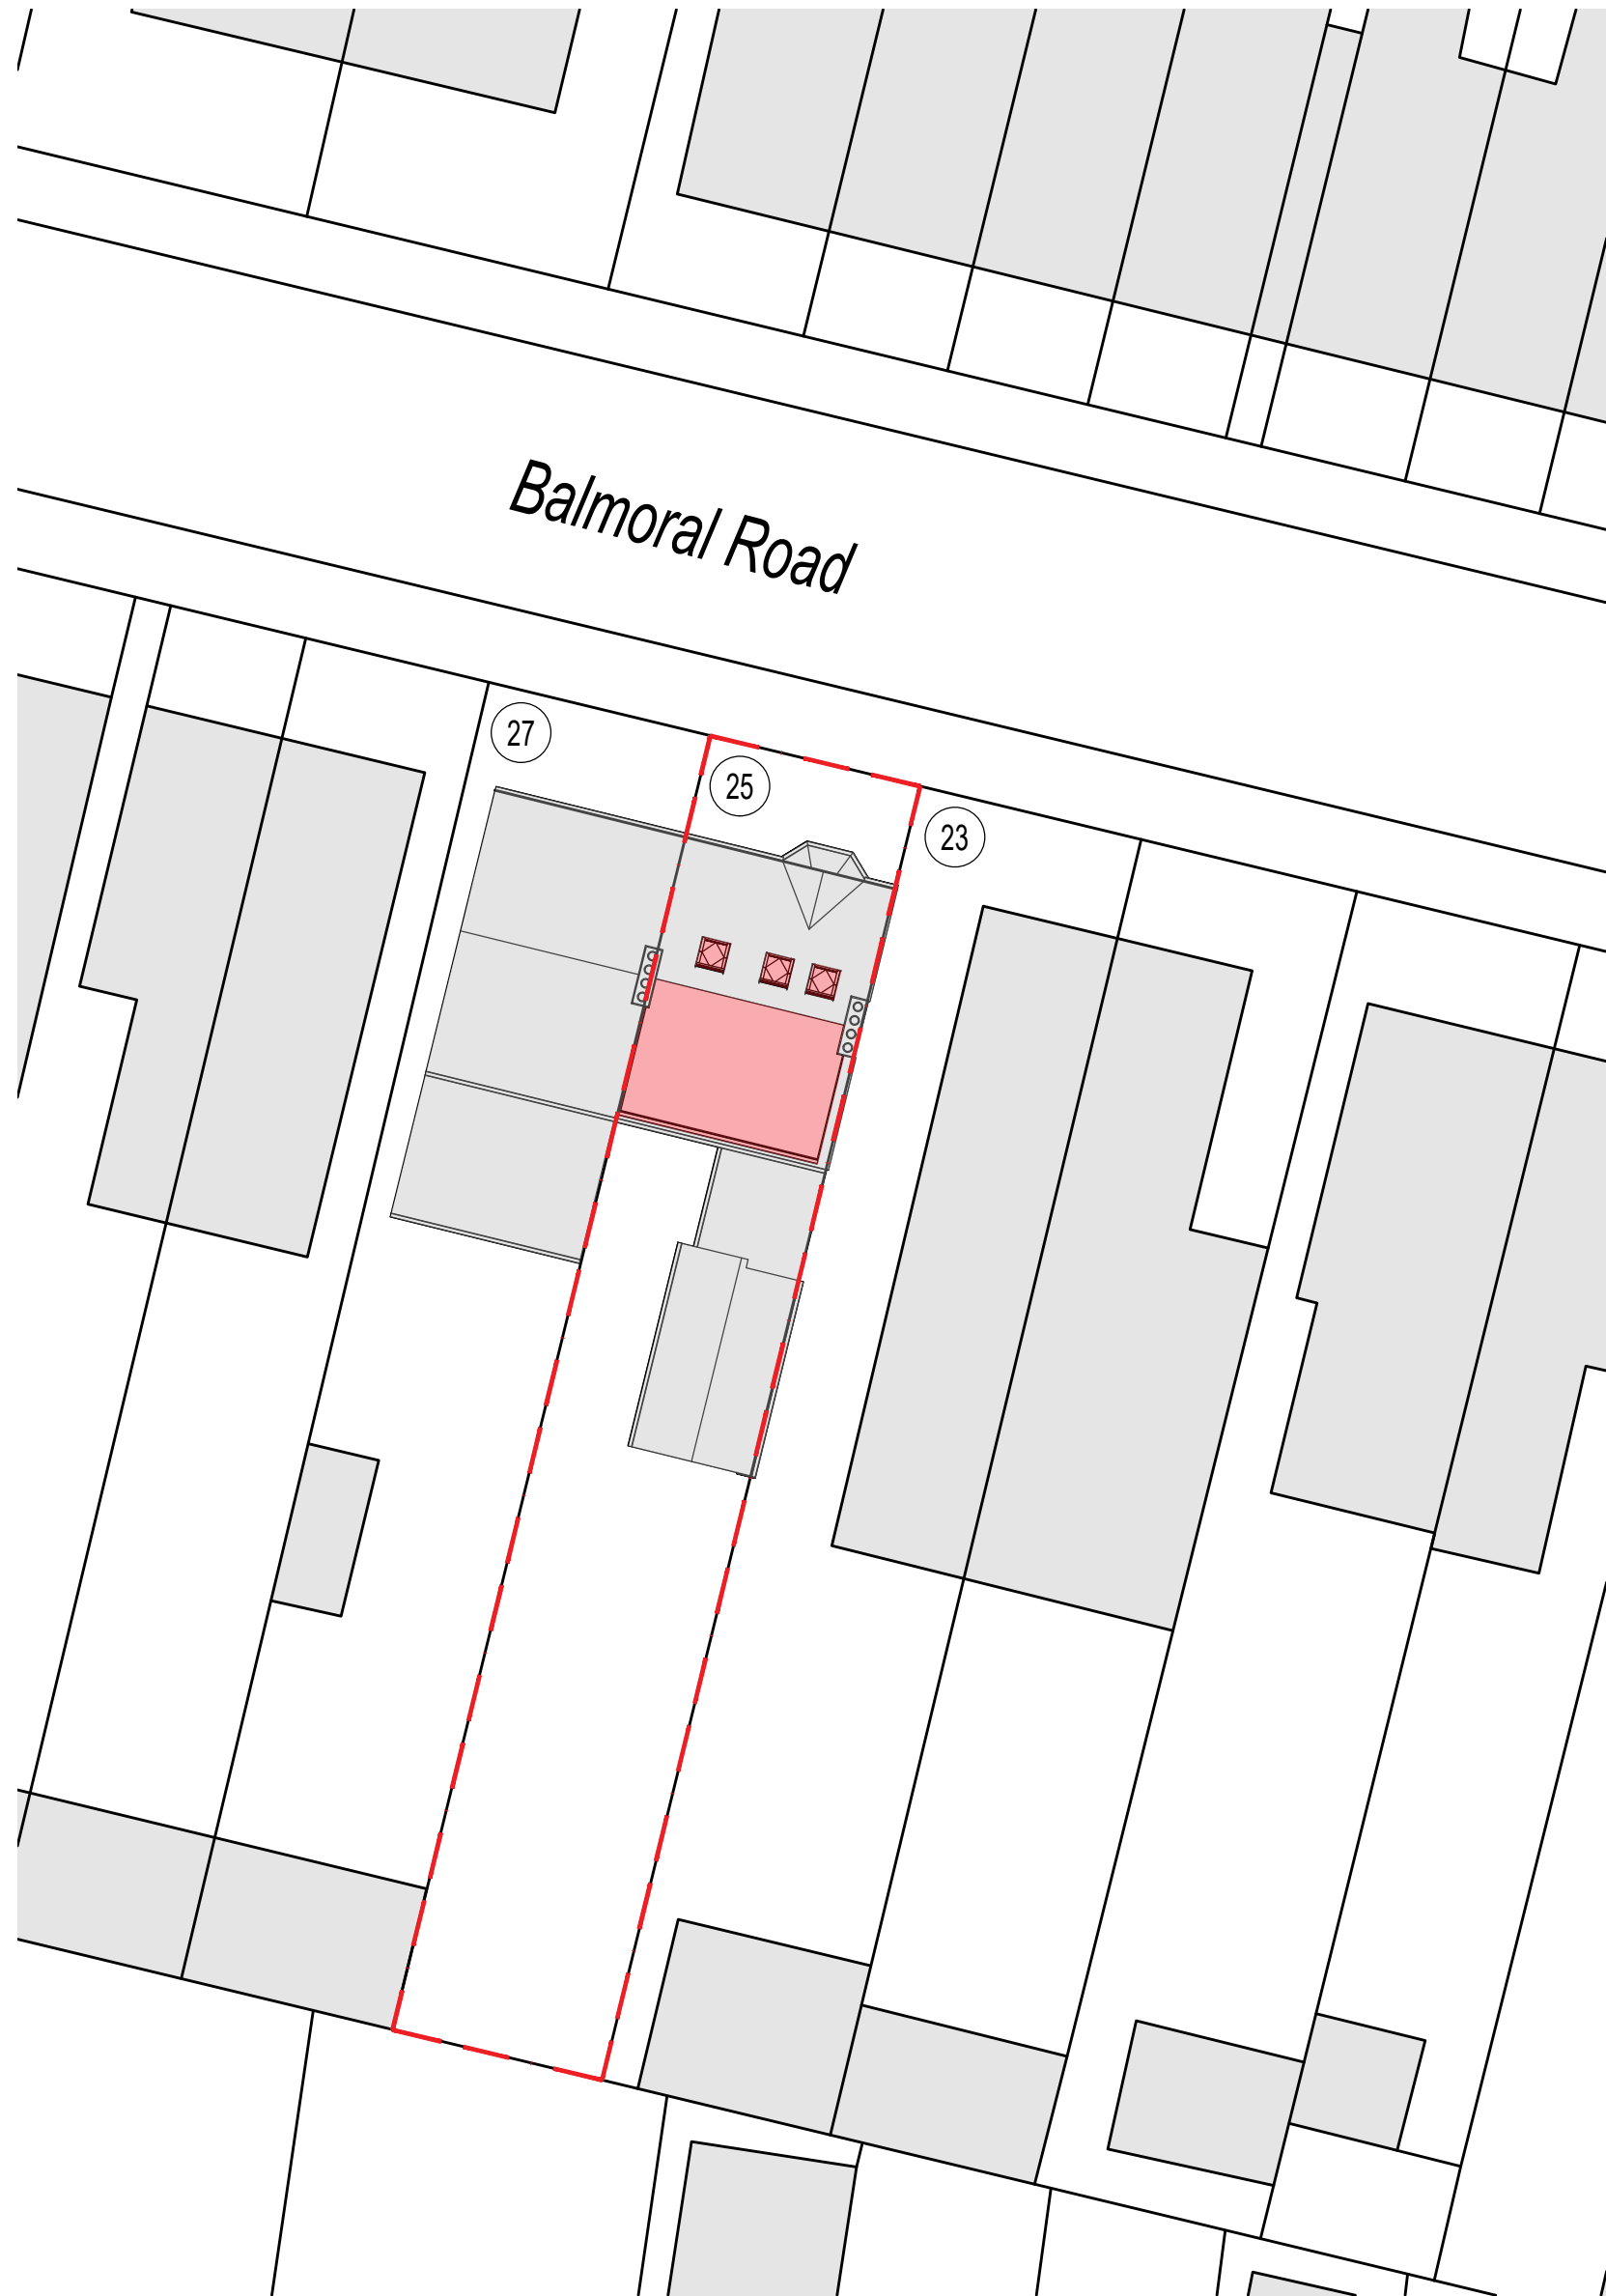

PROPOSED BLOCK PLAN @ 1 TO 200

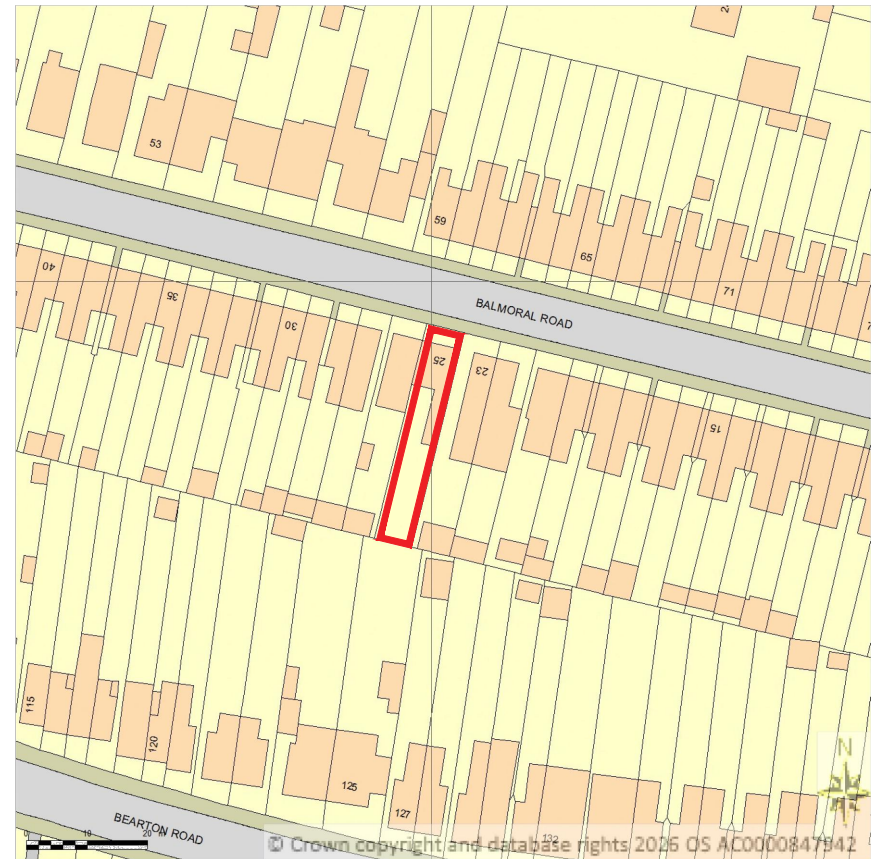

SITE LOCATION PLAN @ 1 TO 1250

A horizontal scale bar with markings at 0m, 50m, and 100m. Below the bar, the text "1/1250 SCALE" is printed.

Rev.	Date	Details	Drawn	Checked
Issued for:				

PLANNING

Project/Client:	Project No:
25 Balmoral Road	
Dwg No:	Rev:
A010	
Scale:	
As Indicated at A2	
Drawing:	North:
Site & Location Plans	
Drawn By:	Date:
Checked By:	Date:



D.Chandler Architectural Design Ltd.
Devonshire Business Centre, Works Rd, Letchworth, SG6 1GJ
Tel : 07901 864 742 - Email : daniel@dcarchitectural.org