


SITE PLAN at Scale of 1:500

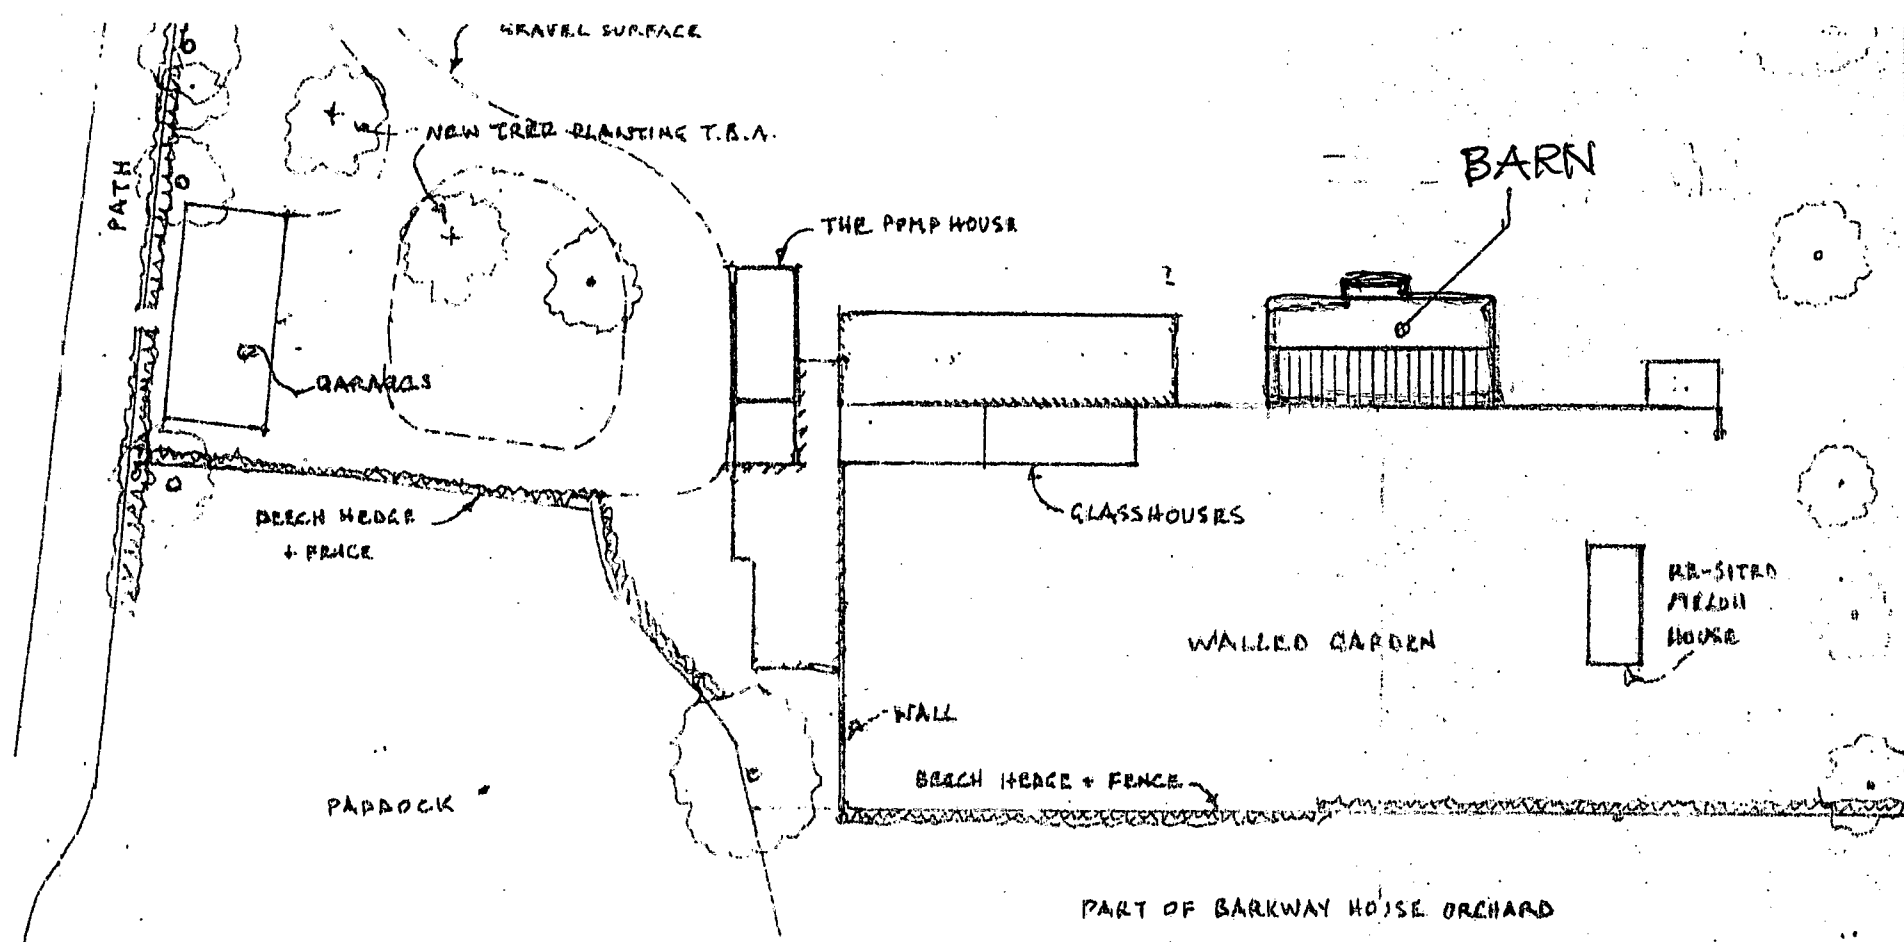

'The Pump House' Royston Road, Barkway

drg. 18-25-4