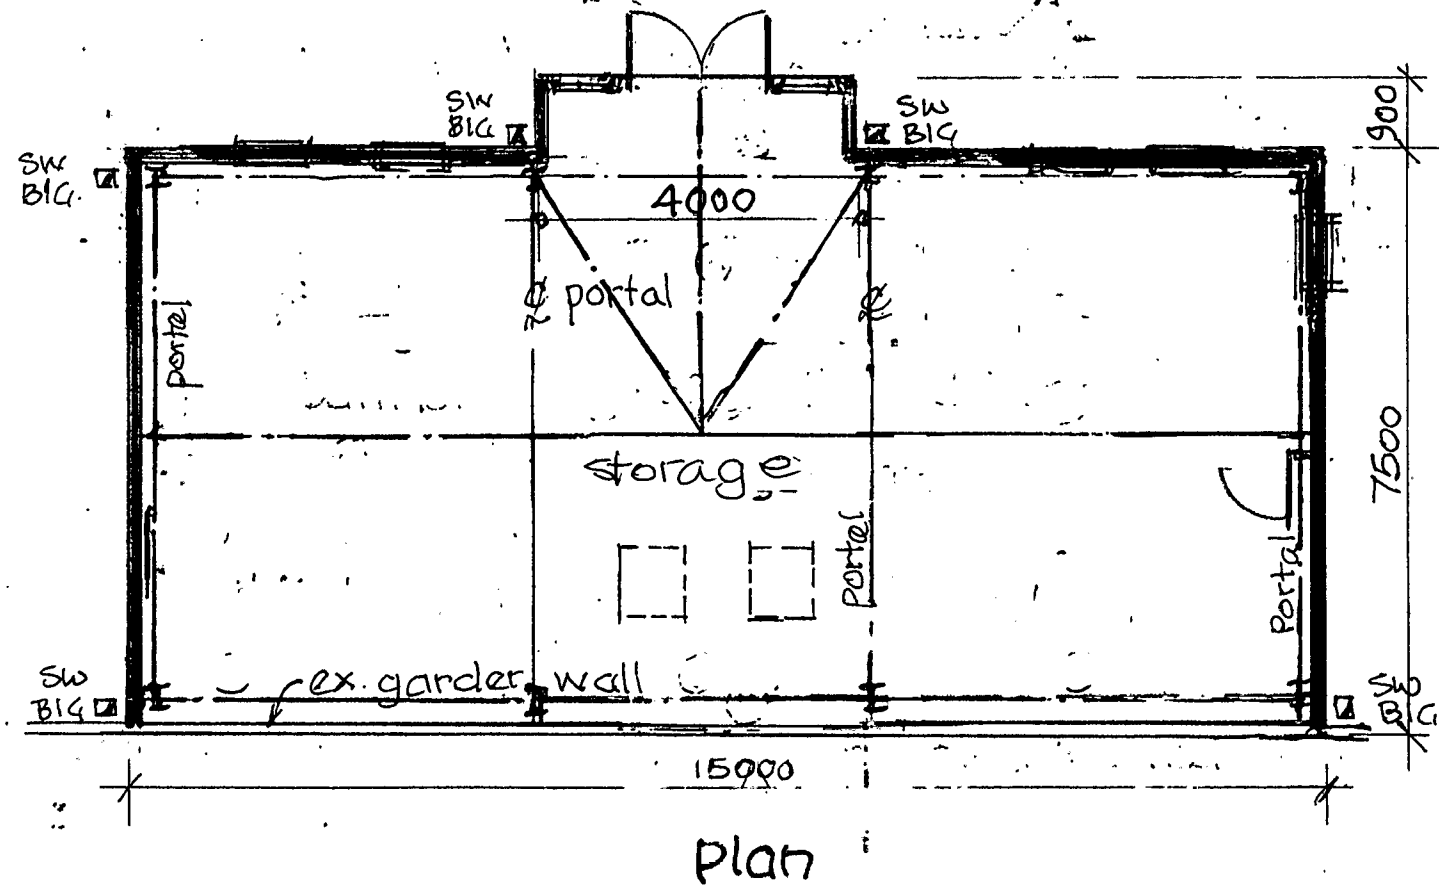
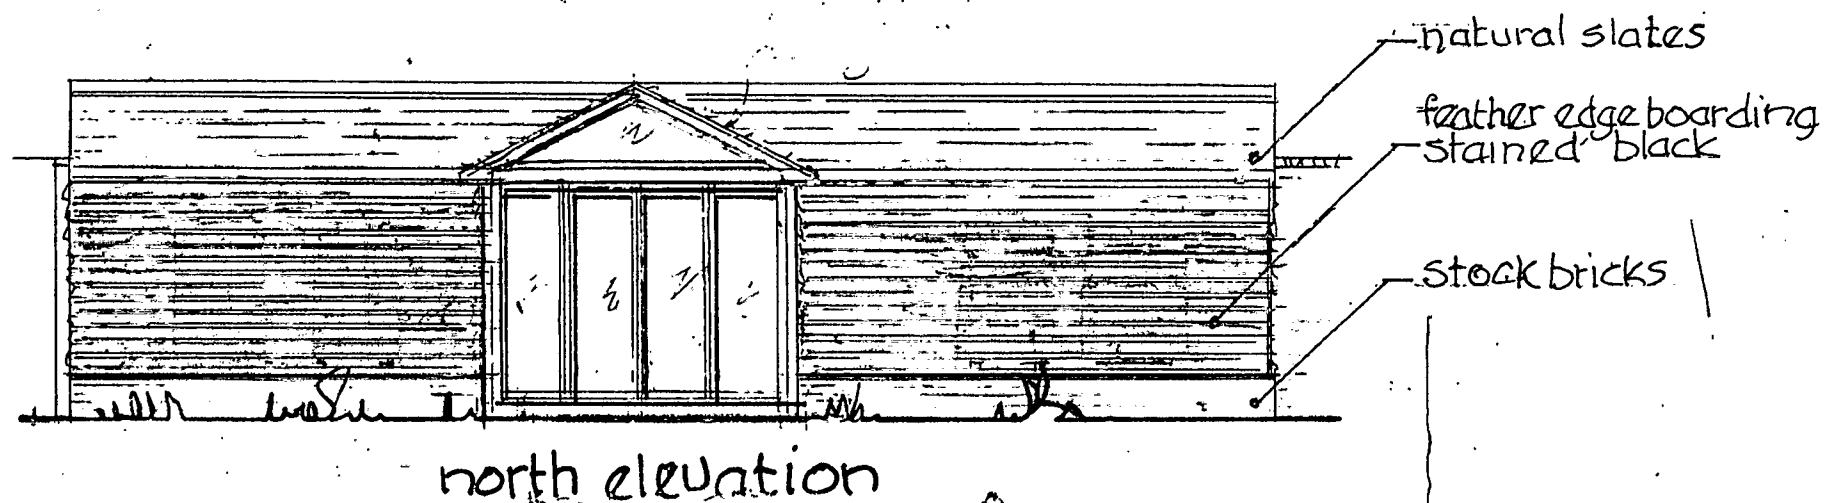
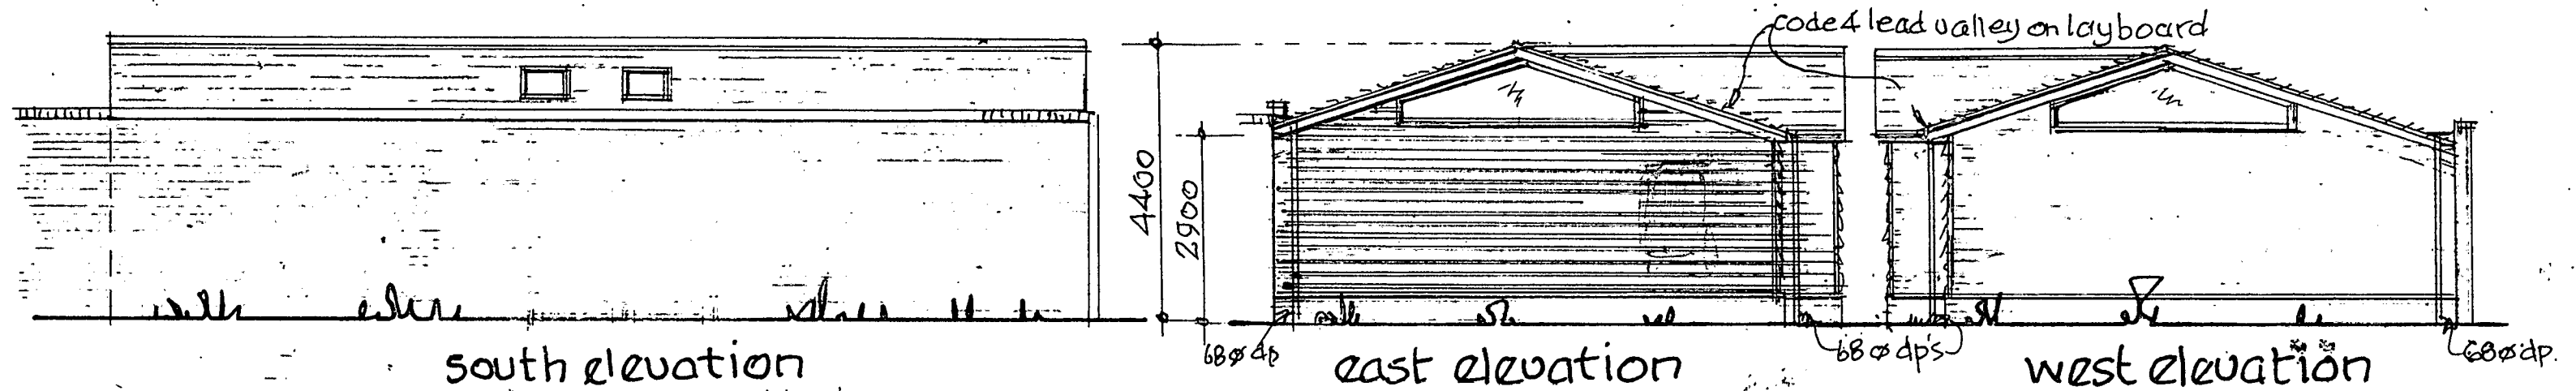


R.A. Rowe.

Architectural Design Service

RAR

Turnpike Cottage, High Street,
Barkway, SO6 8EQ.
Tel: 01763 848818

The Pump House
London Road, Barkway
existing barn.

Scale: 100

Date: Sept. 25

Drawn: RAR

Drawing No. 18-25-5

Rev: