


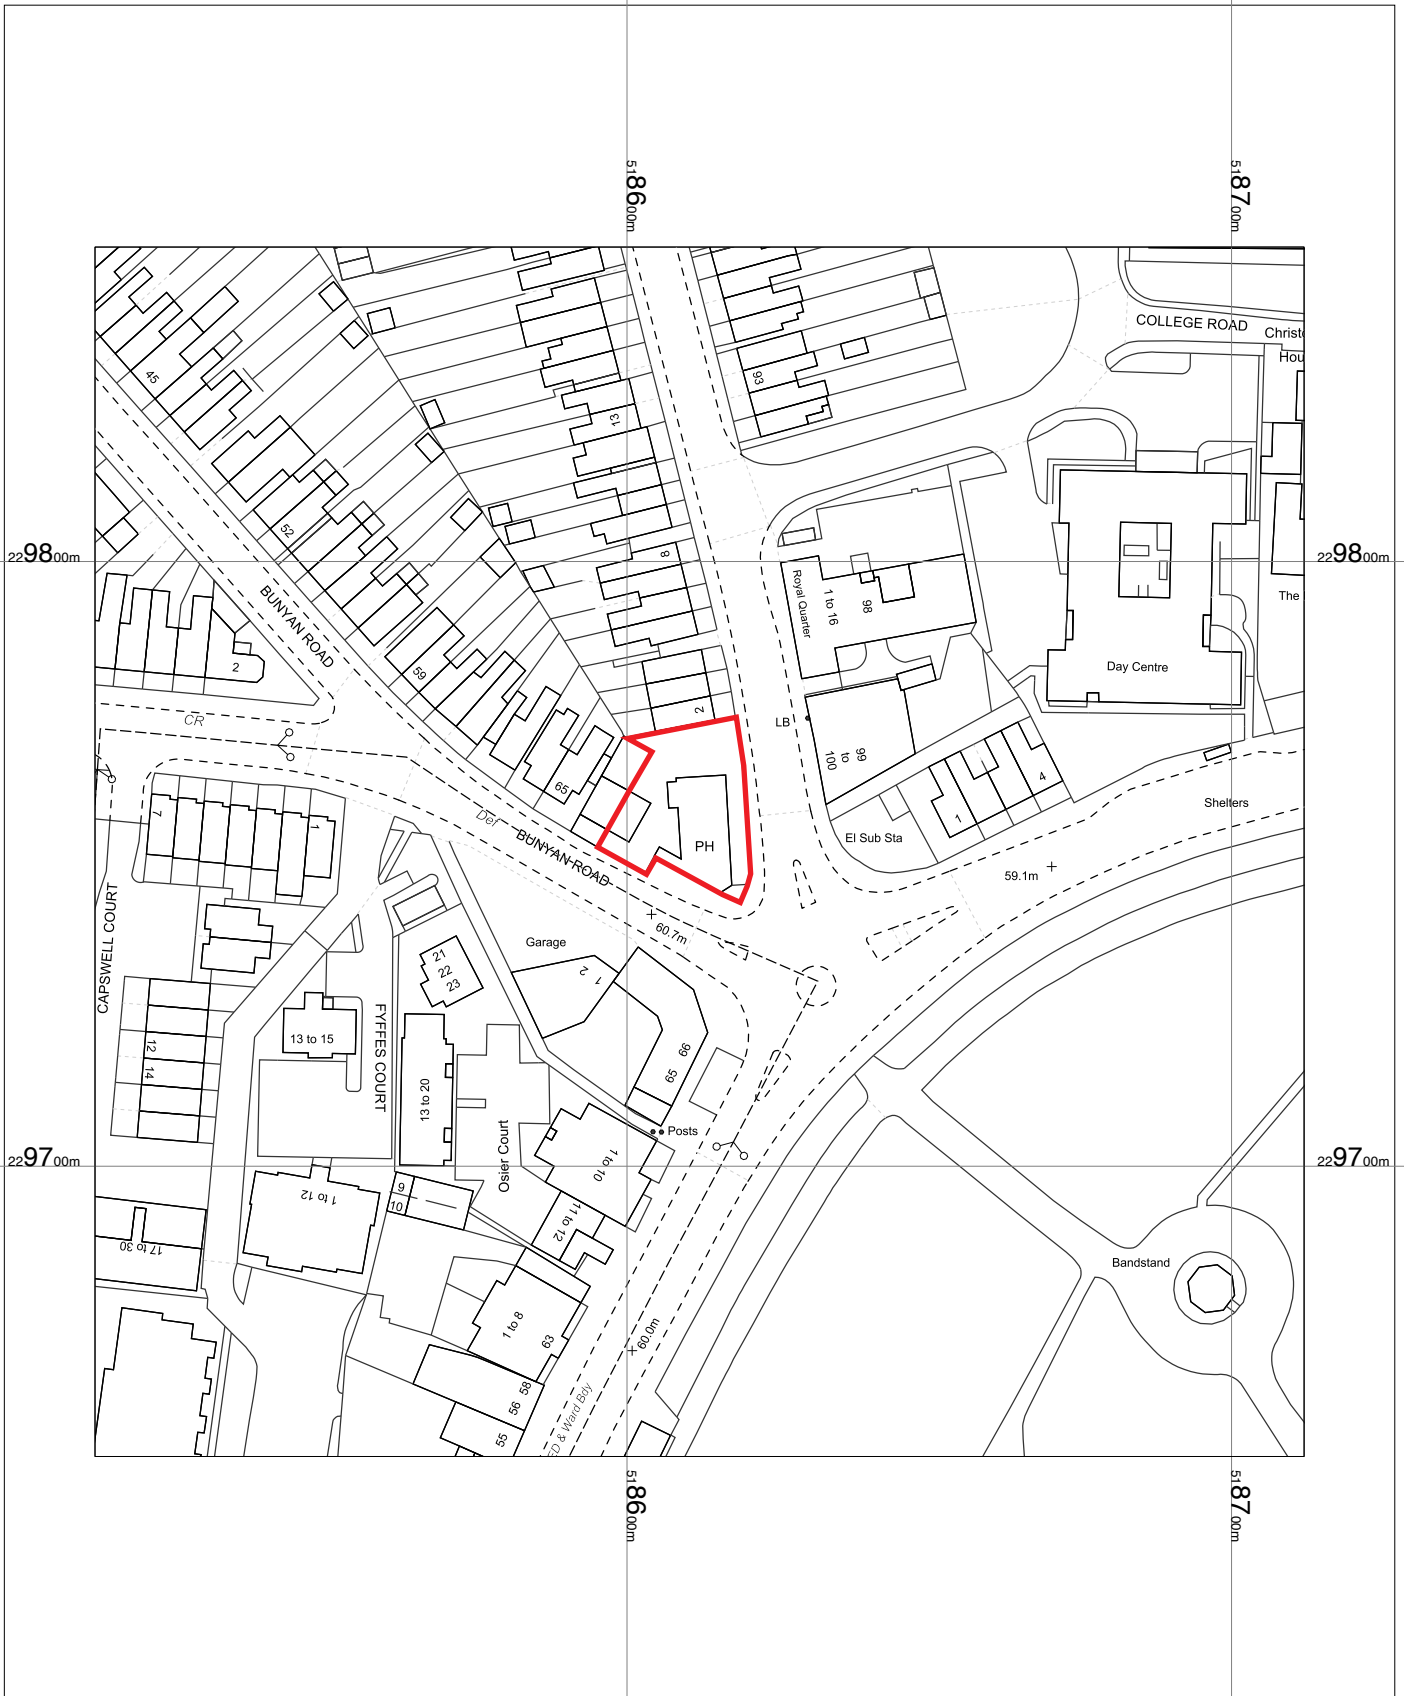

OSMasterMap 1250/2500/10000 scale
Tuesday, July 9, 2024, ID: CM-01174161
www.centremapslive.co.uk

1:1250 scale print at A4, Centre: 518612 E, 229752 N

©Crown Copyright Ordnance Survey. Licenceno.
AC0000849896

