









PLANNING DRAWING – PROPOSED SIGNAGE

ITEM 01 (Qty 1) PICTORIAL

Complete new pictorial post sign.

Featuring:

- Mild steel gibbet finished RAL 9005.
- 2 mm Aluminium pictorial panel finished BS 04 E 53.
- 32 mm Bullnose trim finished RAL 9005.
- White vinyl ‘House Name’ text.
- Digitally printed colour display.
- 2No. LED Slimline trough lighting.
- Warm white illumination
- 120 mm² steel post finished RAL 9005.
- Standard Ashleigh base plate.


2No. single sided amenity signs.

Featuring:

- 2 mm Aluminium panel finished RAL 9005.
- 32 mm Bullnose trim finished RAL 9005.
- Applied Gold vinyl text.
- Fixed back to back to the pictorial post.

Scale 1:20

Max 250 Candelas per square meter (cd/m2)

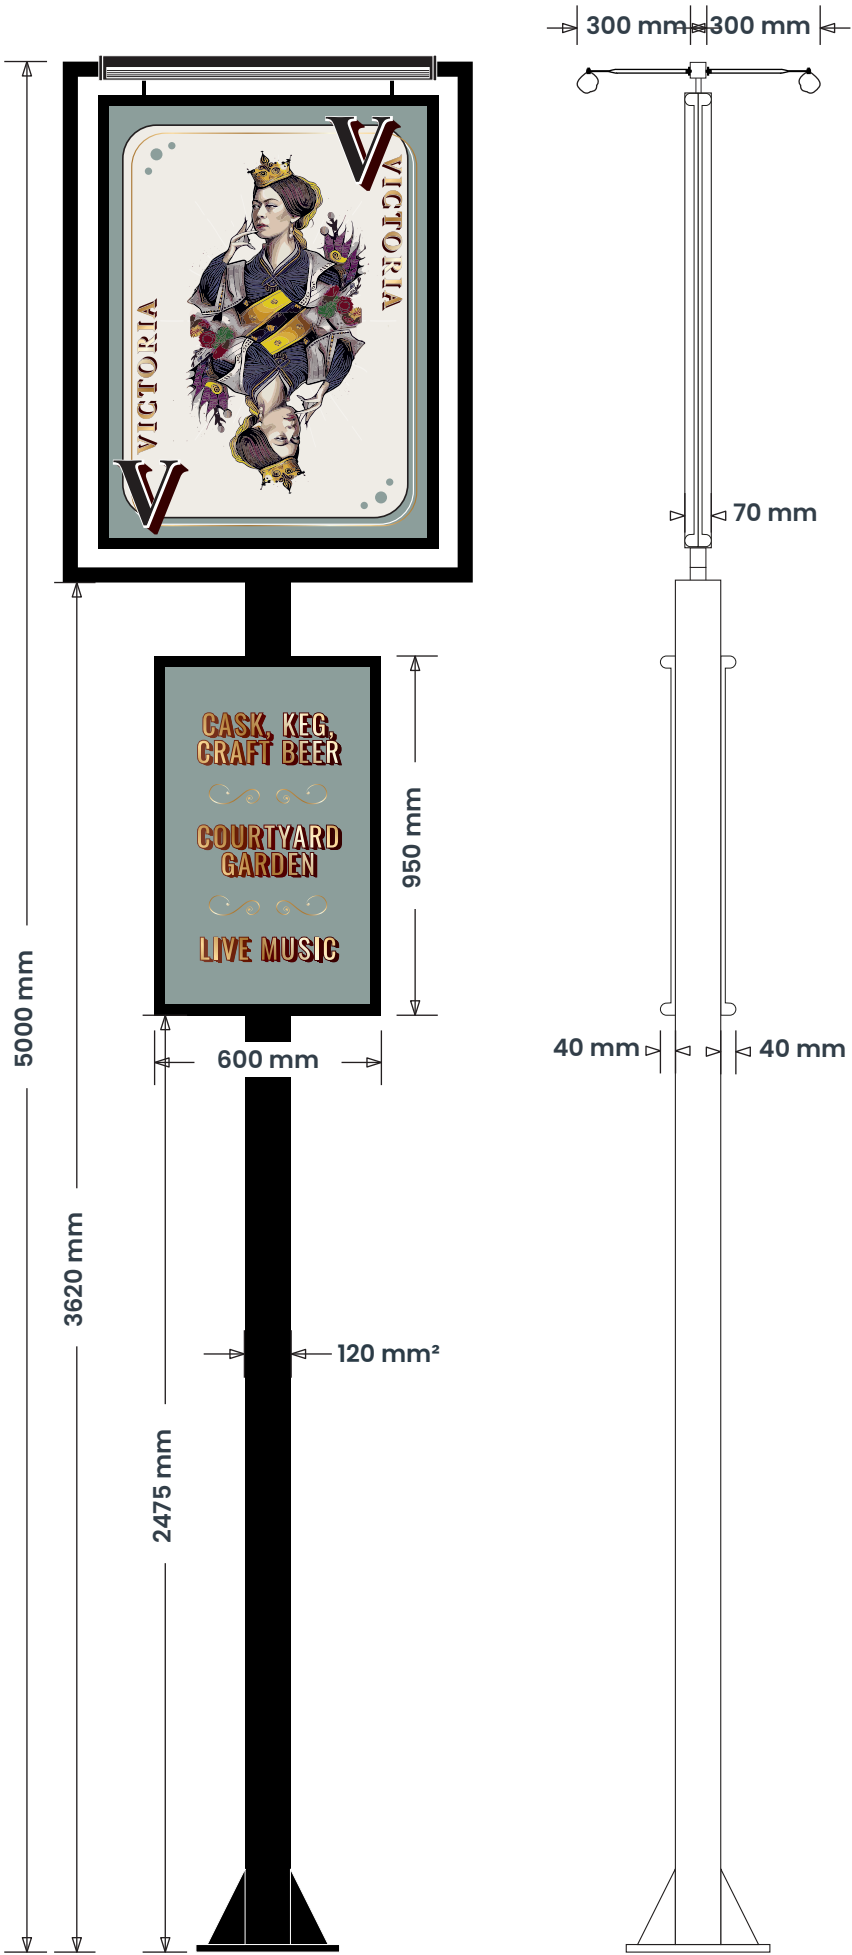

SIGN COLOUR

- RAL 9005
- Gold
- DH Rosemary Leaf
- DH Florentine Red

BUILDING COLOUR

- RAL 9005
- Dulux Wishbone White
- Dulux Mallard Green

BRAND TYPEFACES

Primary :
Baskerville Display PT

Secondary :
SantElia Rough Bold Two
Sacred Bridge



PLANNING DRAWING – PROPOSED SIGNAGE

ITEMS 02A & 02B (Qty 2) SIGNWRITING

Signwriting to the building.

Featuring:

- Hand painted text in Gold & Red dropshadow.

Scale 1:20



4000 mm Ground Clearance

ITEM 04 (Qty 1) WELCOME

Single sided transom sign.

Featuring:

- 2 mm Aluminium panel.
- 32 mm Bullnose trim.
- Applied mirror gold vinyl text.

Scale 1:10



2200 mm Ground Clearance


ITEM 05 (Qty 1) AMENITY

Single sided amenity sign.

Featuring:

- 2 mm Aluminium panel.
- 32 mm Bullnose trim.
- Applied mirror gold vinyl text.

Scale 1:20

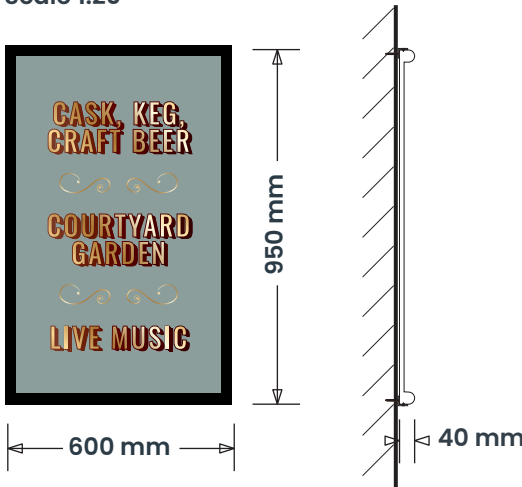

1120 mm Ground Clearance

SIGN COLOUR

- RAL 9005
- Gold
- DH Rosemary Leaf
- DH Florentine Red


BUILDING COLOUR

- RAL 9005
- Dulux Wishbone White
- Dulux Mallard Green

BRAND TYPEFACES

Primary :
Baskerville Display PT

Secondary :
SantElia Rough Bold Two
Sacred Bridge

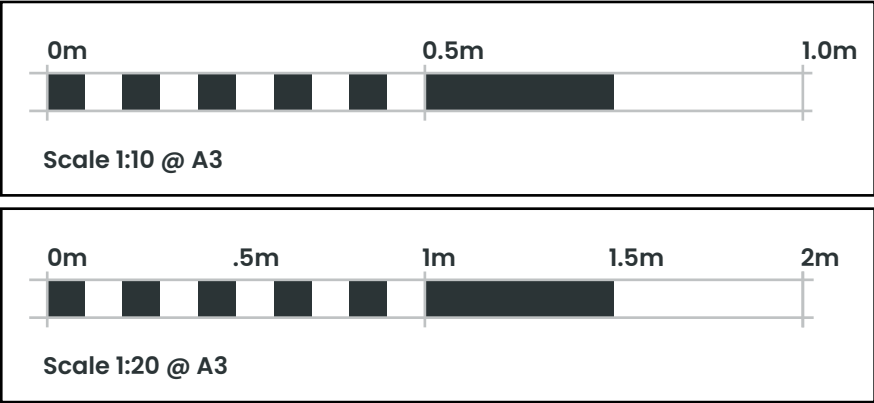

PLANNING DRAWING – PROPOSED SIGNAGE

ITEM 09 (Qty 1) **SIGNWRITING**
Signwriting to the 2No. gates.

Featuring:

- Hand painted display.
- Scale 1:20



SIGN COLOUR

RAL 9005

Gold

DH
Rosemary Leaf

DH
Florentine Red

BUILDING COLOUR

RAL 9005

Dulux
Wishbone White

Dulux
Rosemary Leaf

BRAND TYPEFACES

Primary :
Baskerville Display PT

Secondary :
SantElia Rough Bold Two
Sacred Bridge



