


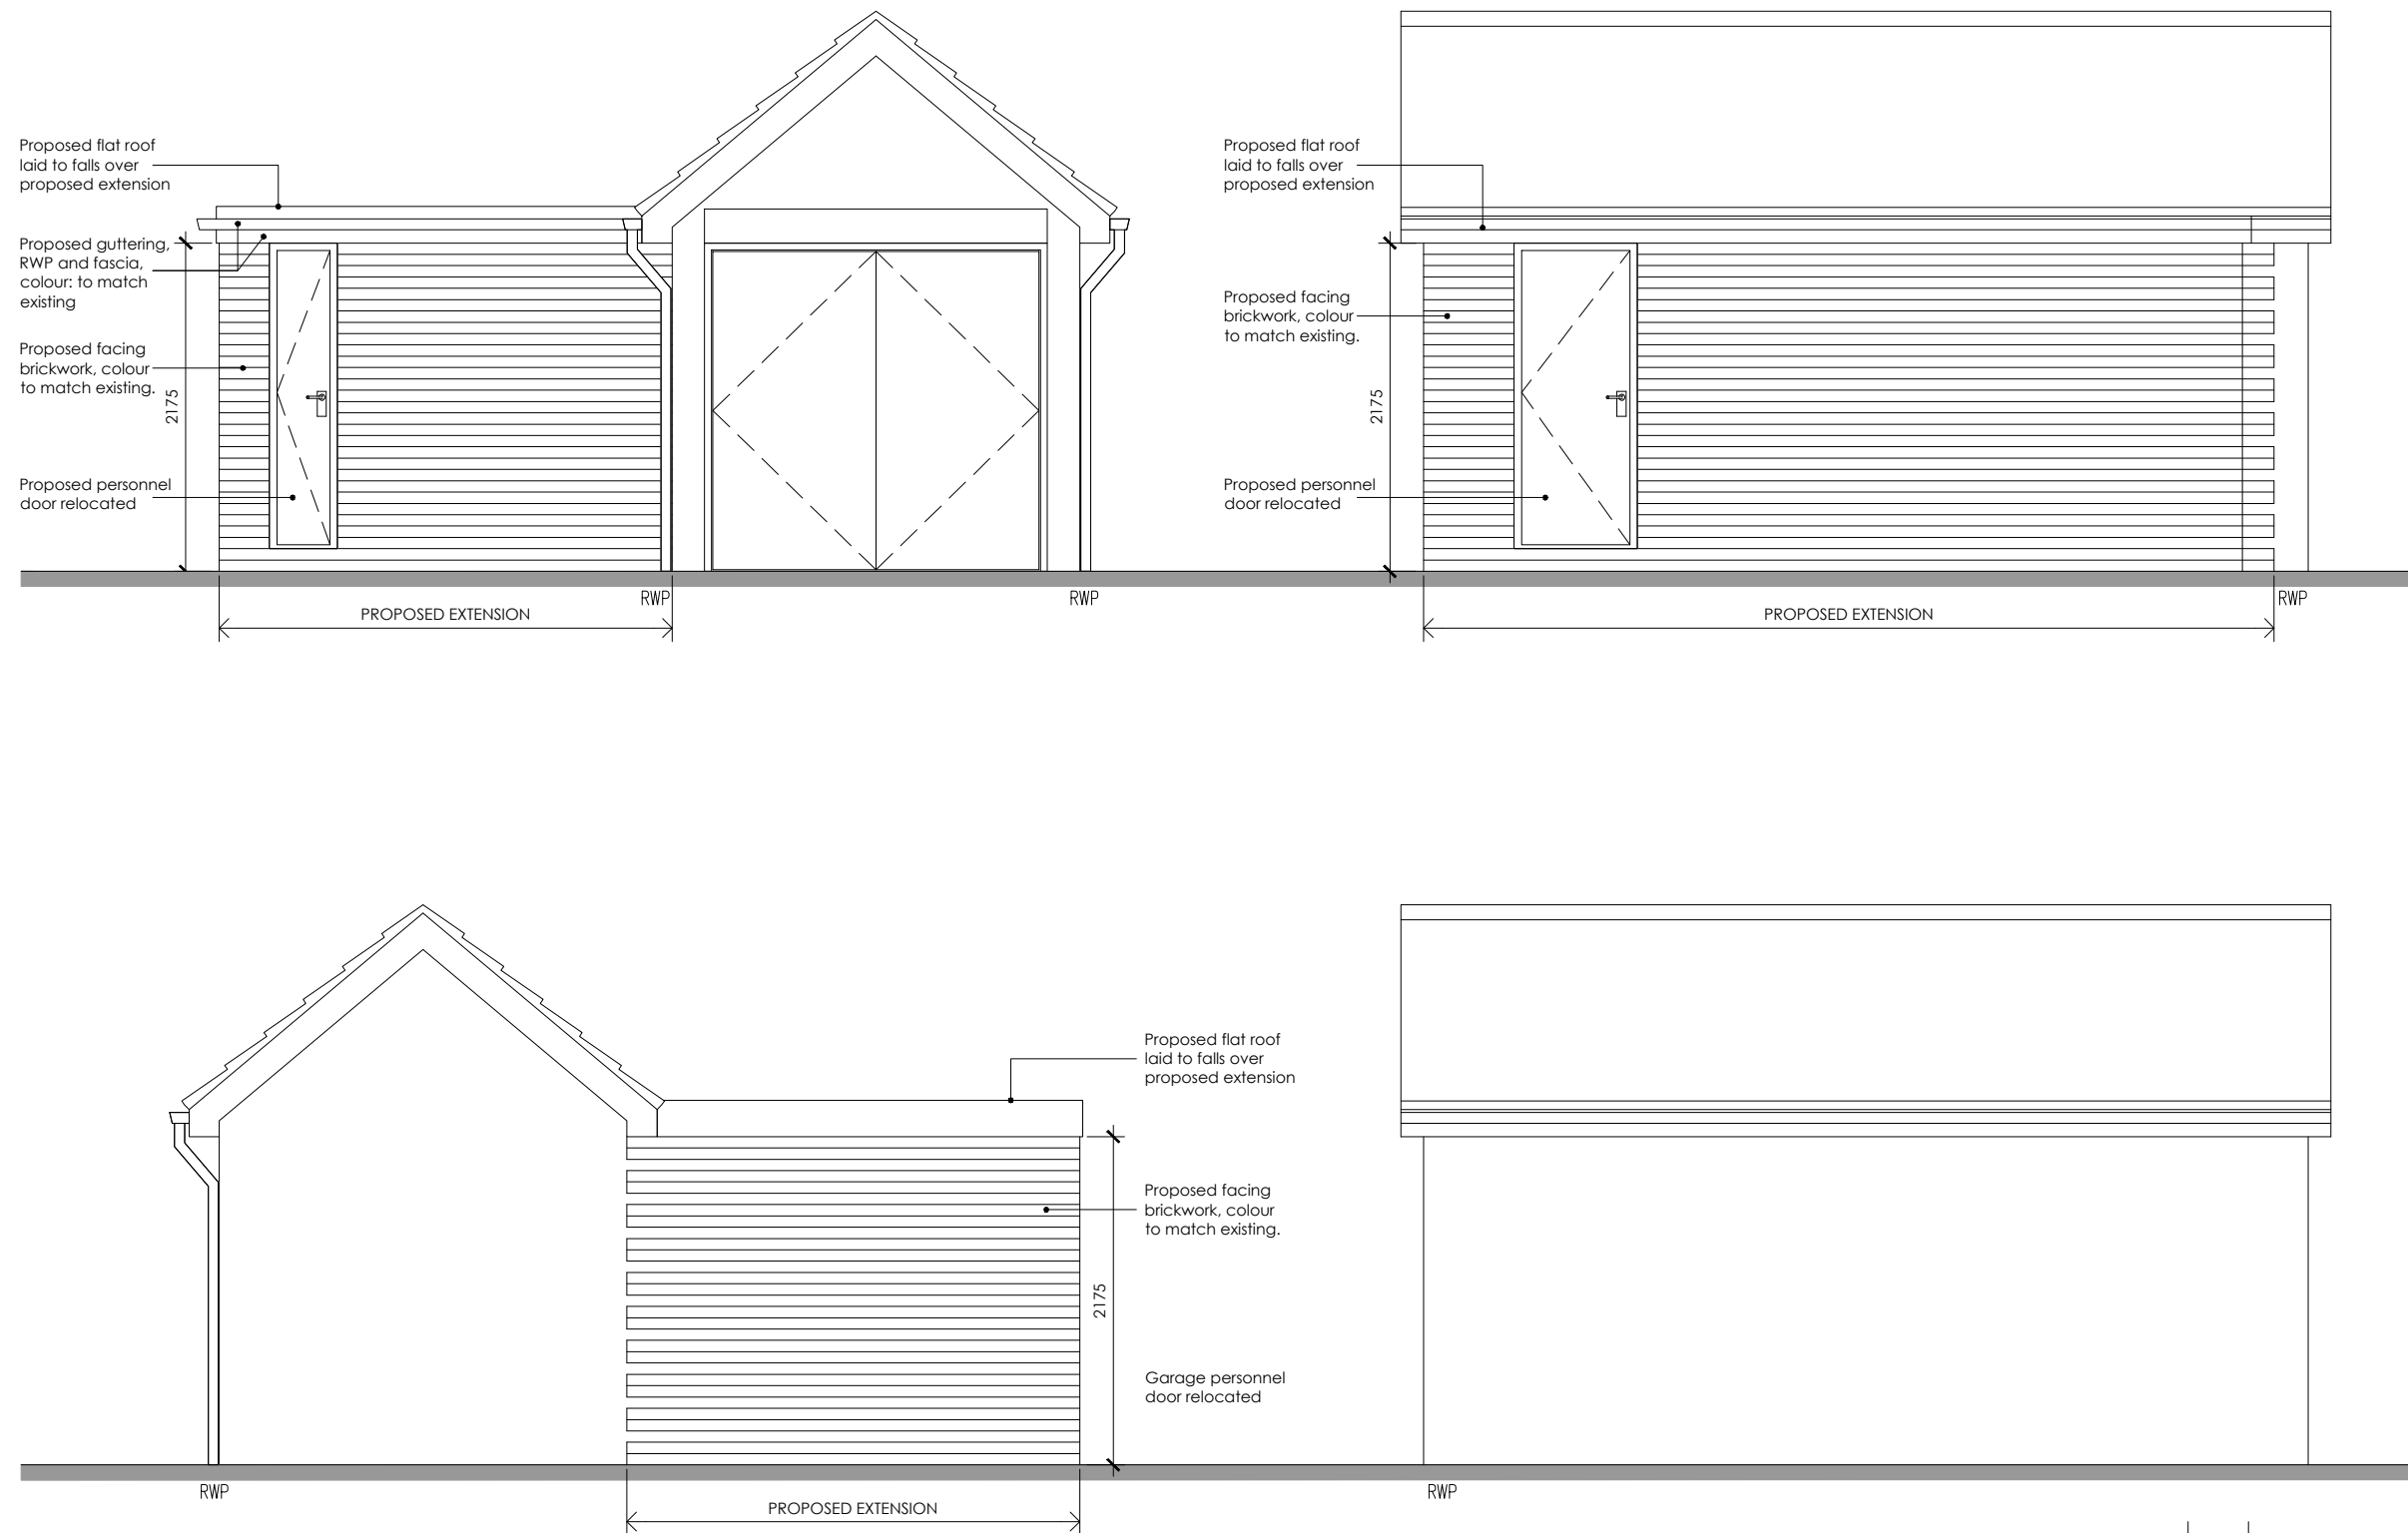

Scale 1:100



-	Drawings Issued	AKC	TM	03.07.24
Rev.	Description	Dr	Ch	Date
Project: GARAGE EXTENSION		Drawing Title: PROPOSED ELEVATIONS		
Dwg No.: 24006_TM-A-PL210		Rev: -	Date: JUL'2024	
Drawing Size: A3	Scale: 1:50	Drawn by: AKC	Checked by: TM	
Client: MR ADAM TOWERS Address: ??				