




Location Plan 1:5000

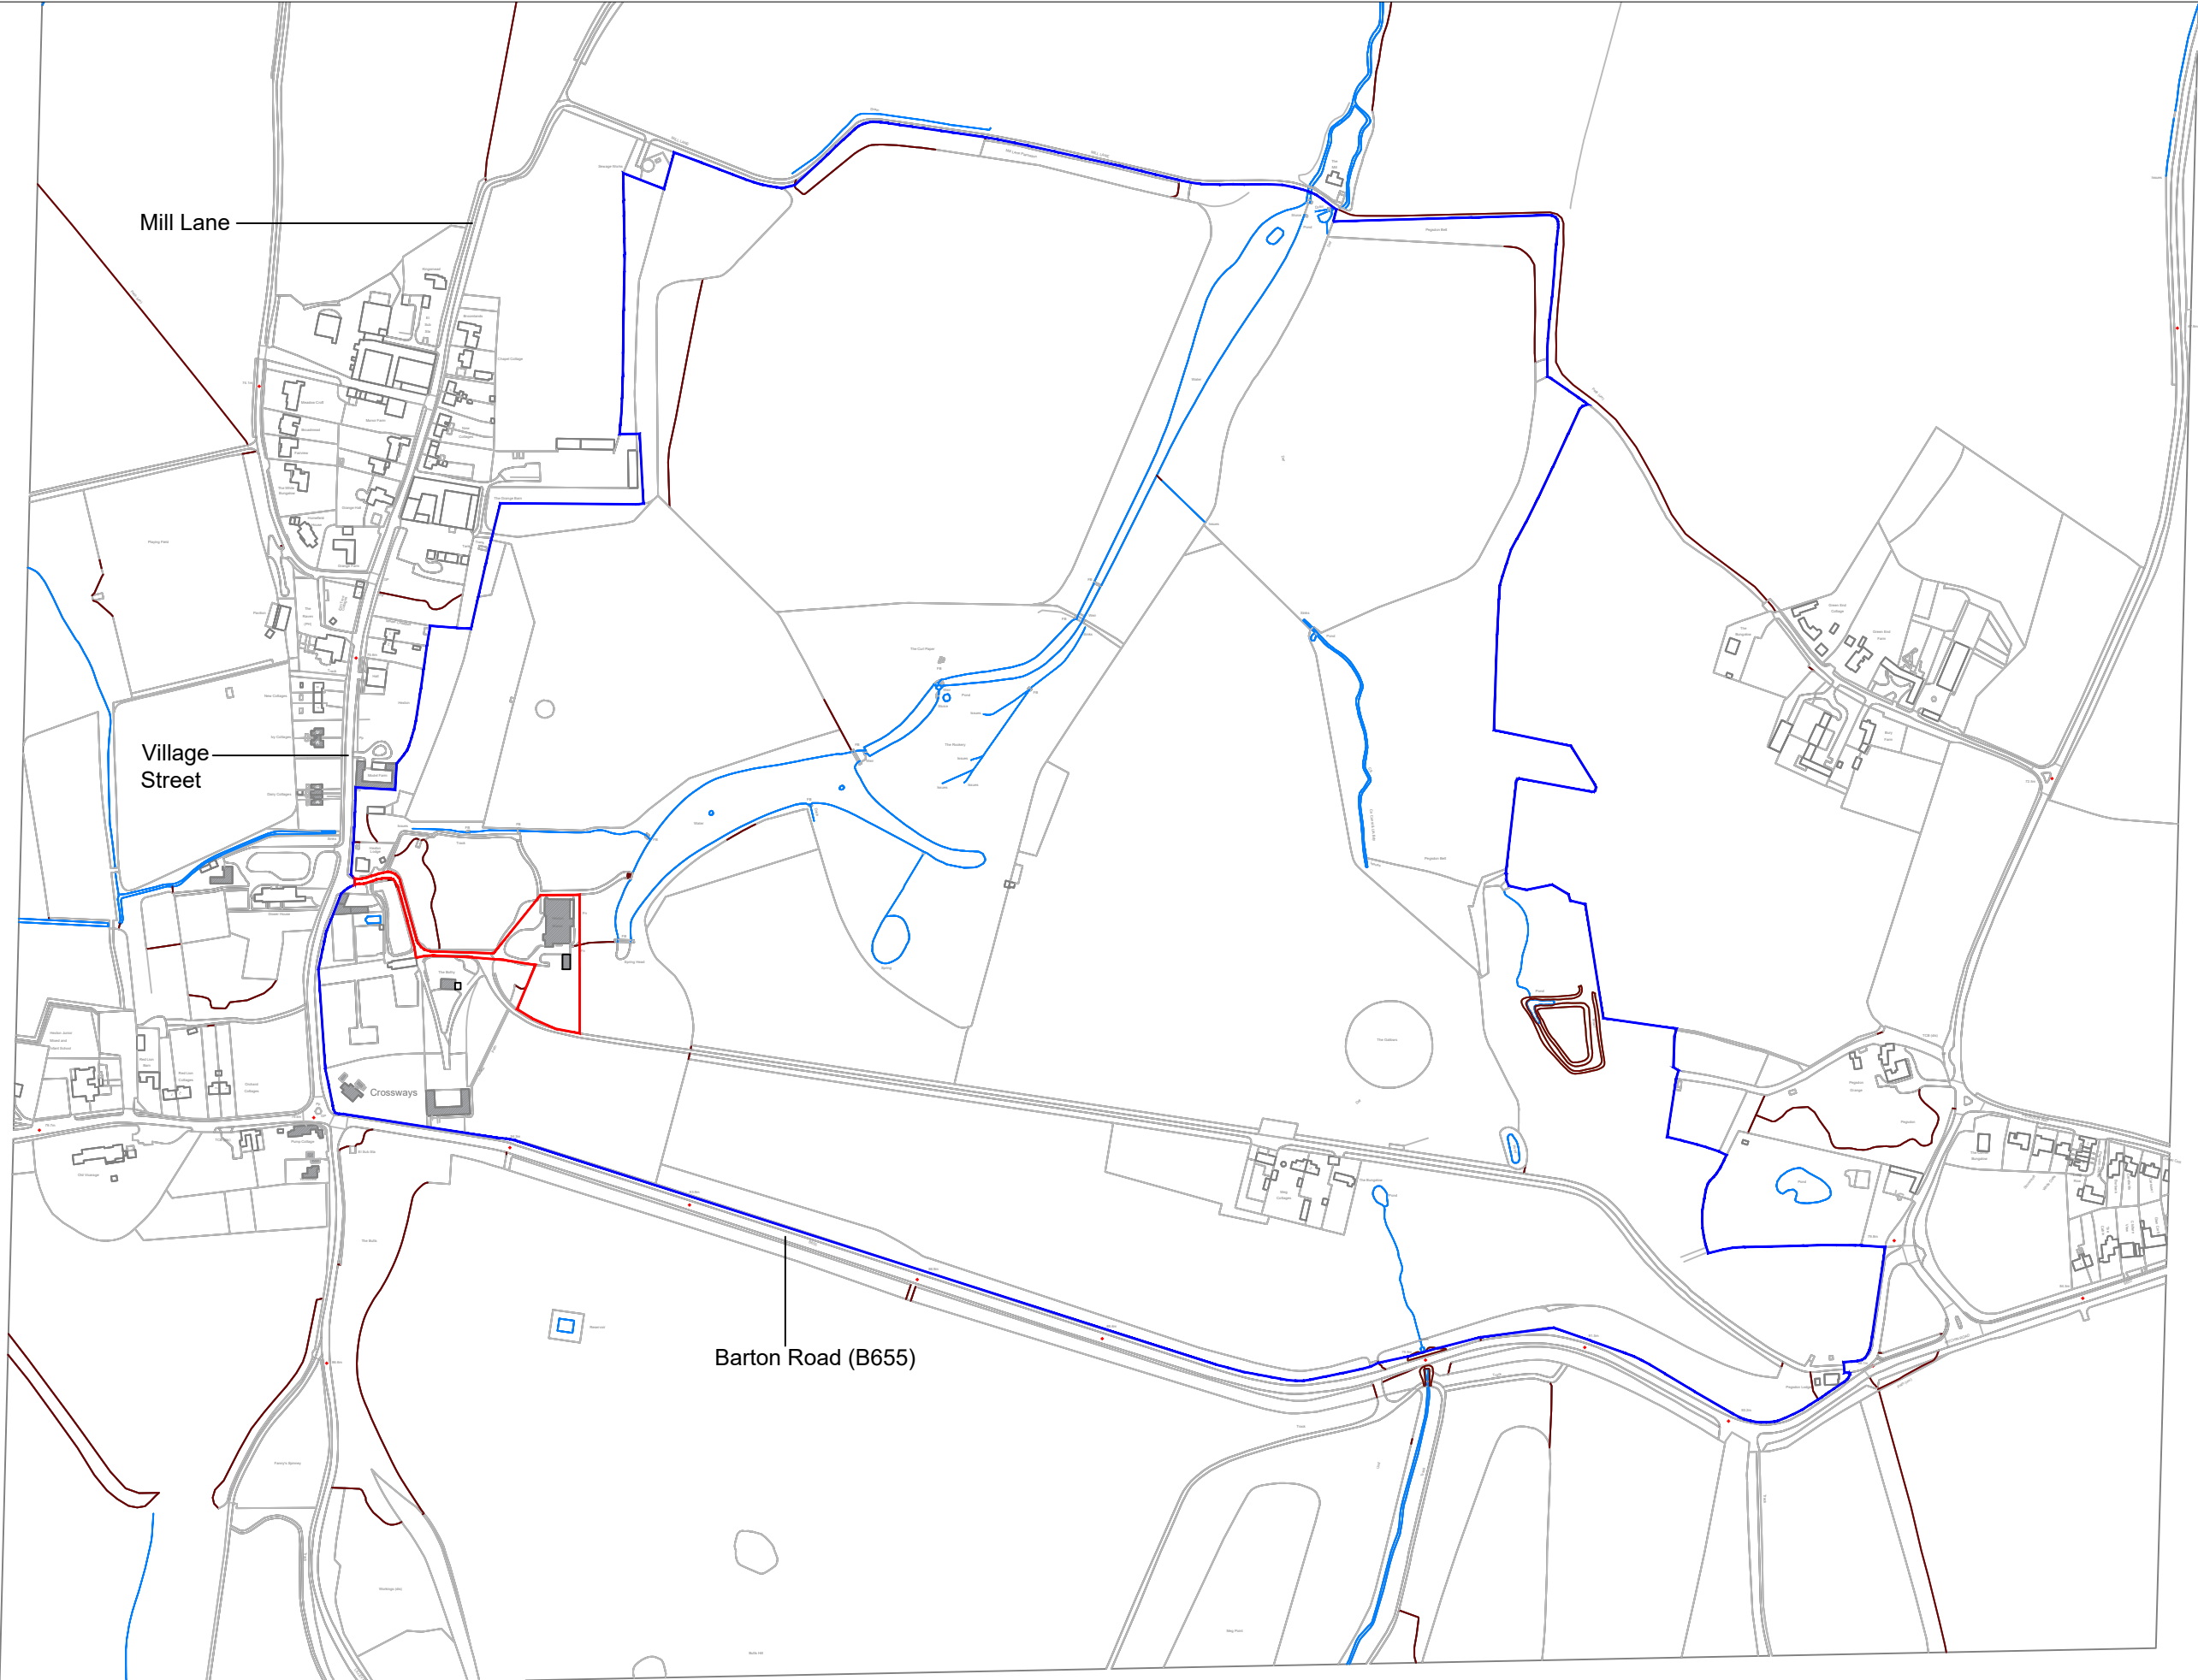


Site Plan 1:1250

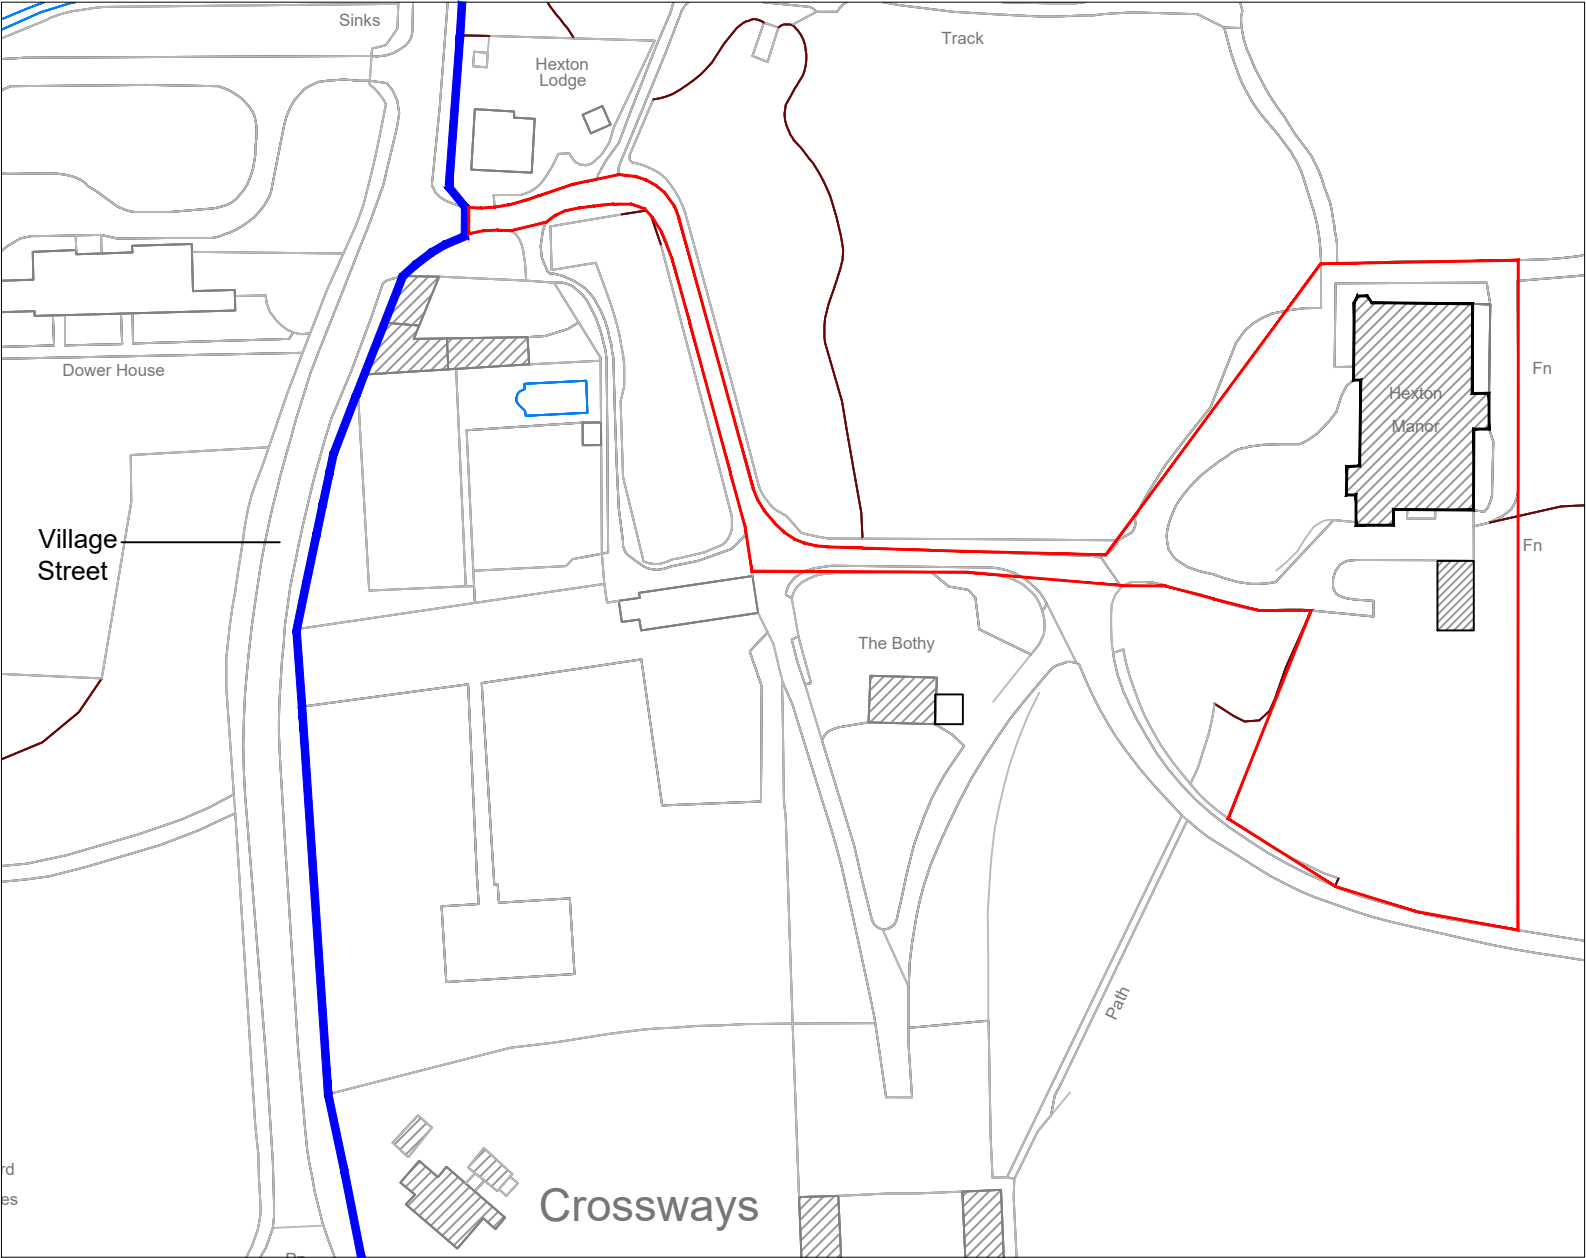

1:1250 Scale Bar

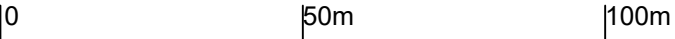

1:5000 Scale Bar

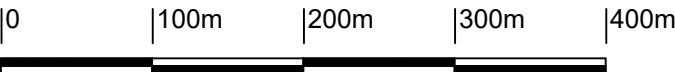

Architech Limited
Architectural and Building Consultants
Tel. 01462 634293 / 07768 123899

Project
Hexton Manor, Hexton,
Hertfordshire

Title
Heating Oil Tank

Date	Scale	Status
April 2023	1:1250 1:5000	Planning

2023 / 32 / 04		A2
----------------	--	----

© THIS DRAWING IS COPYRIGHT