




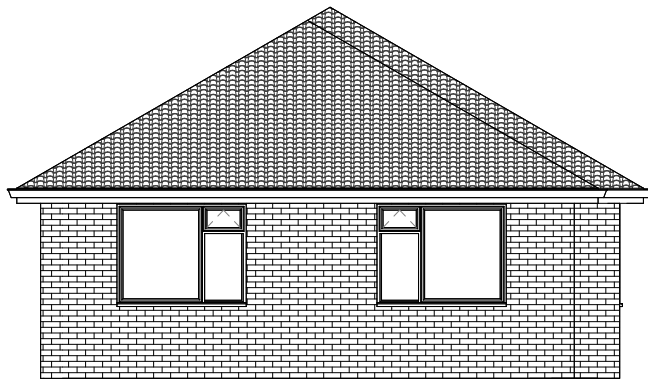

2 Rear Existing
1 : 100

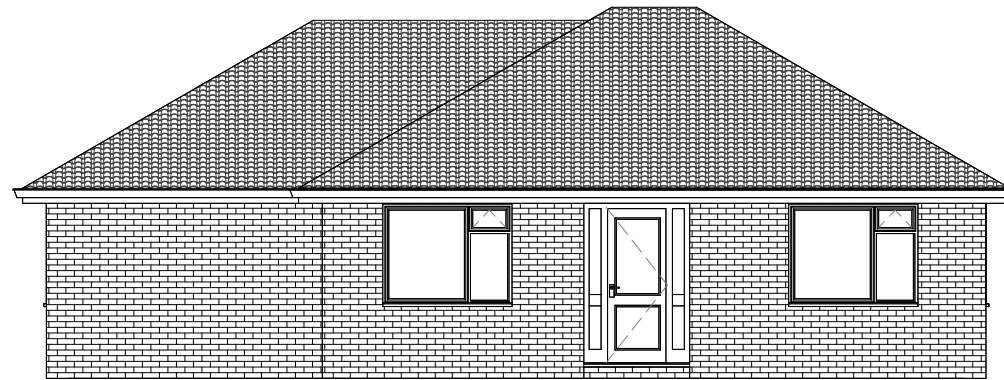


3 LH Existing
1 : 100

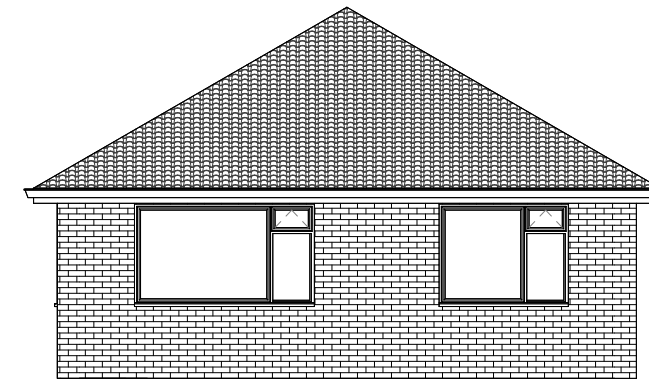


1 Front Existing
1 : 100


Window Style Schedule							
Window Number	Window Type	Window Width (mm)	Window Height (mm)	Window Colour	Window Material	Window Glazing	Sealed Unit Depth
1	Type D	1700	1355	White Smooth	PVCu	TUF Clear Double	4-20-4
2	Type D	2370	1355	White Smooth	PVCu	TUF Clear Double	4-20-4
3	Type D	1700	1355	White Smooth	PVCu	TUF Clear Double	4-20-4
4	Type D	1700	1355	White Smooth	PVCu	TUF Clear Double	4-20-4
5	Type D	1700	1355	White Smooth	PVCu	TUF Clear Double	4-20-4
6	Type D	1700	1355	White Smooth	PVCu	TUF Clear Double	4-20-4

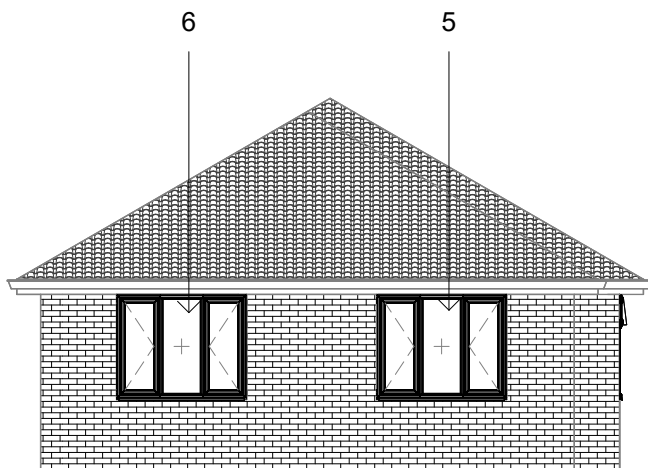

6 Rear Proposed
1 : 100

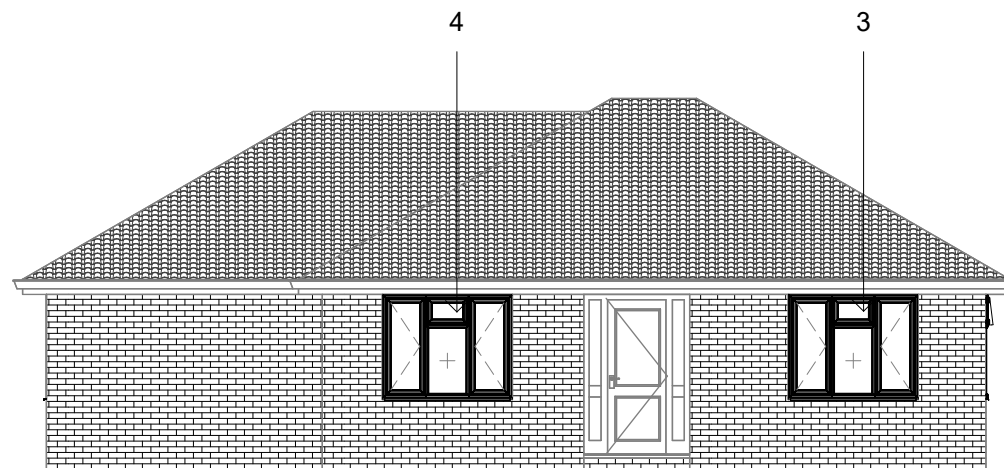

5 LH Proposed
1 : 100

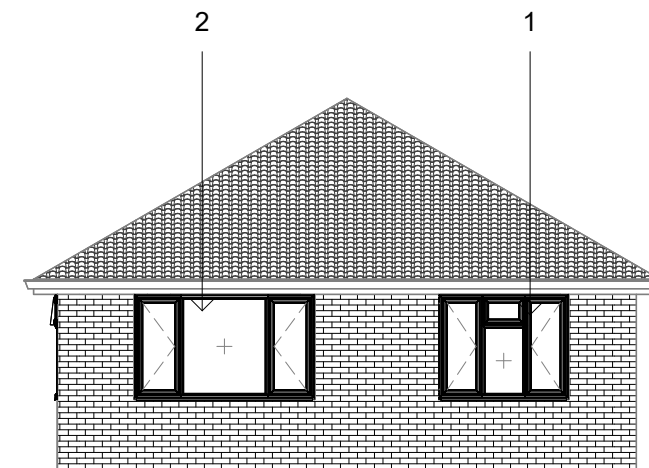

4 Front Proposed
1 : 100

Contract No.
FHI 128957

Site Address -
39 Waysbrook,
Letchworth Garden City
Hertfordshire
SG6 2DT

Drawing No.

1 of 3

Elevations

All Dimensions in mm

Scale: 1 : 100 @A3

Signed Off on - 12/05/2025

Review on - 03/06/2025

First Home Improvements
Station Road Industrial
Estate Lenwade Norfolk
NR9 5LY

© Drawings, associated documentation and intellectual property is protected under copyright law.
All documentation by First Home Improvements prohibits unauthorised actions such as (but not limited to) the re-issuing and re-production thereof without prior consent.

