


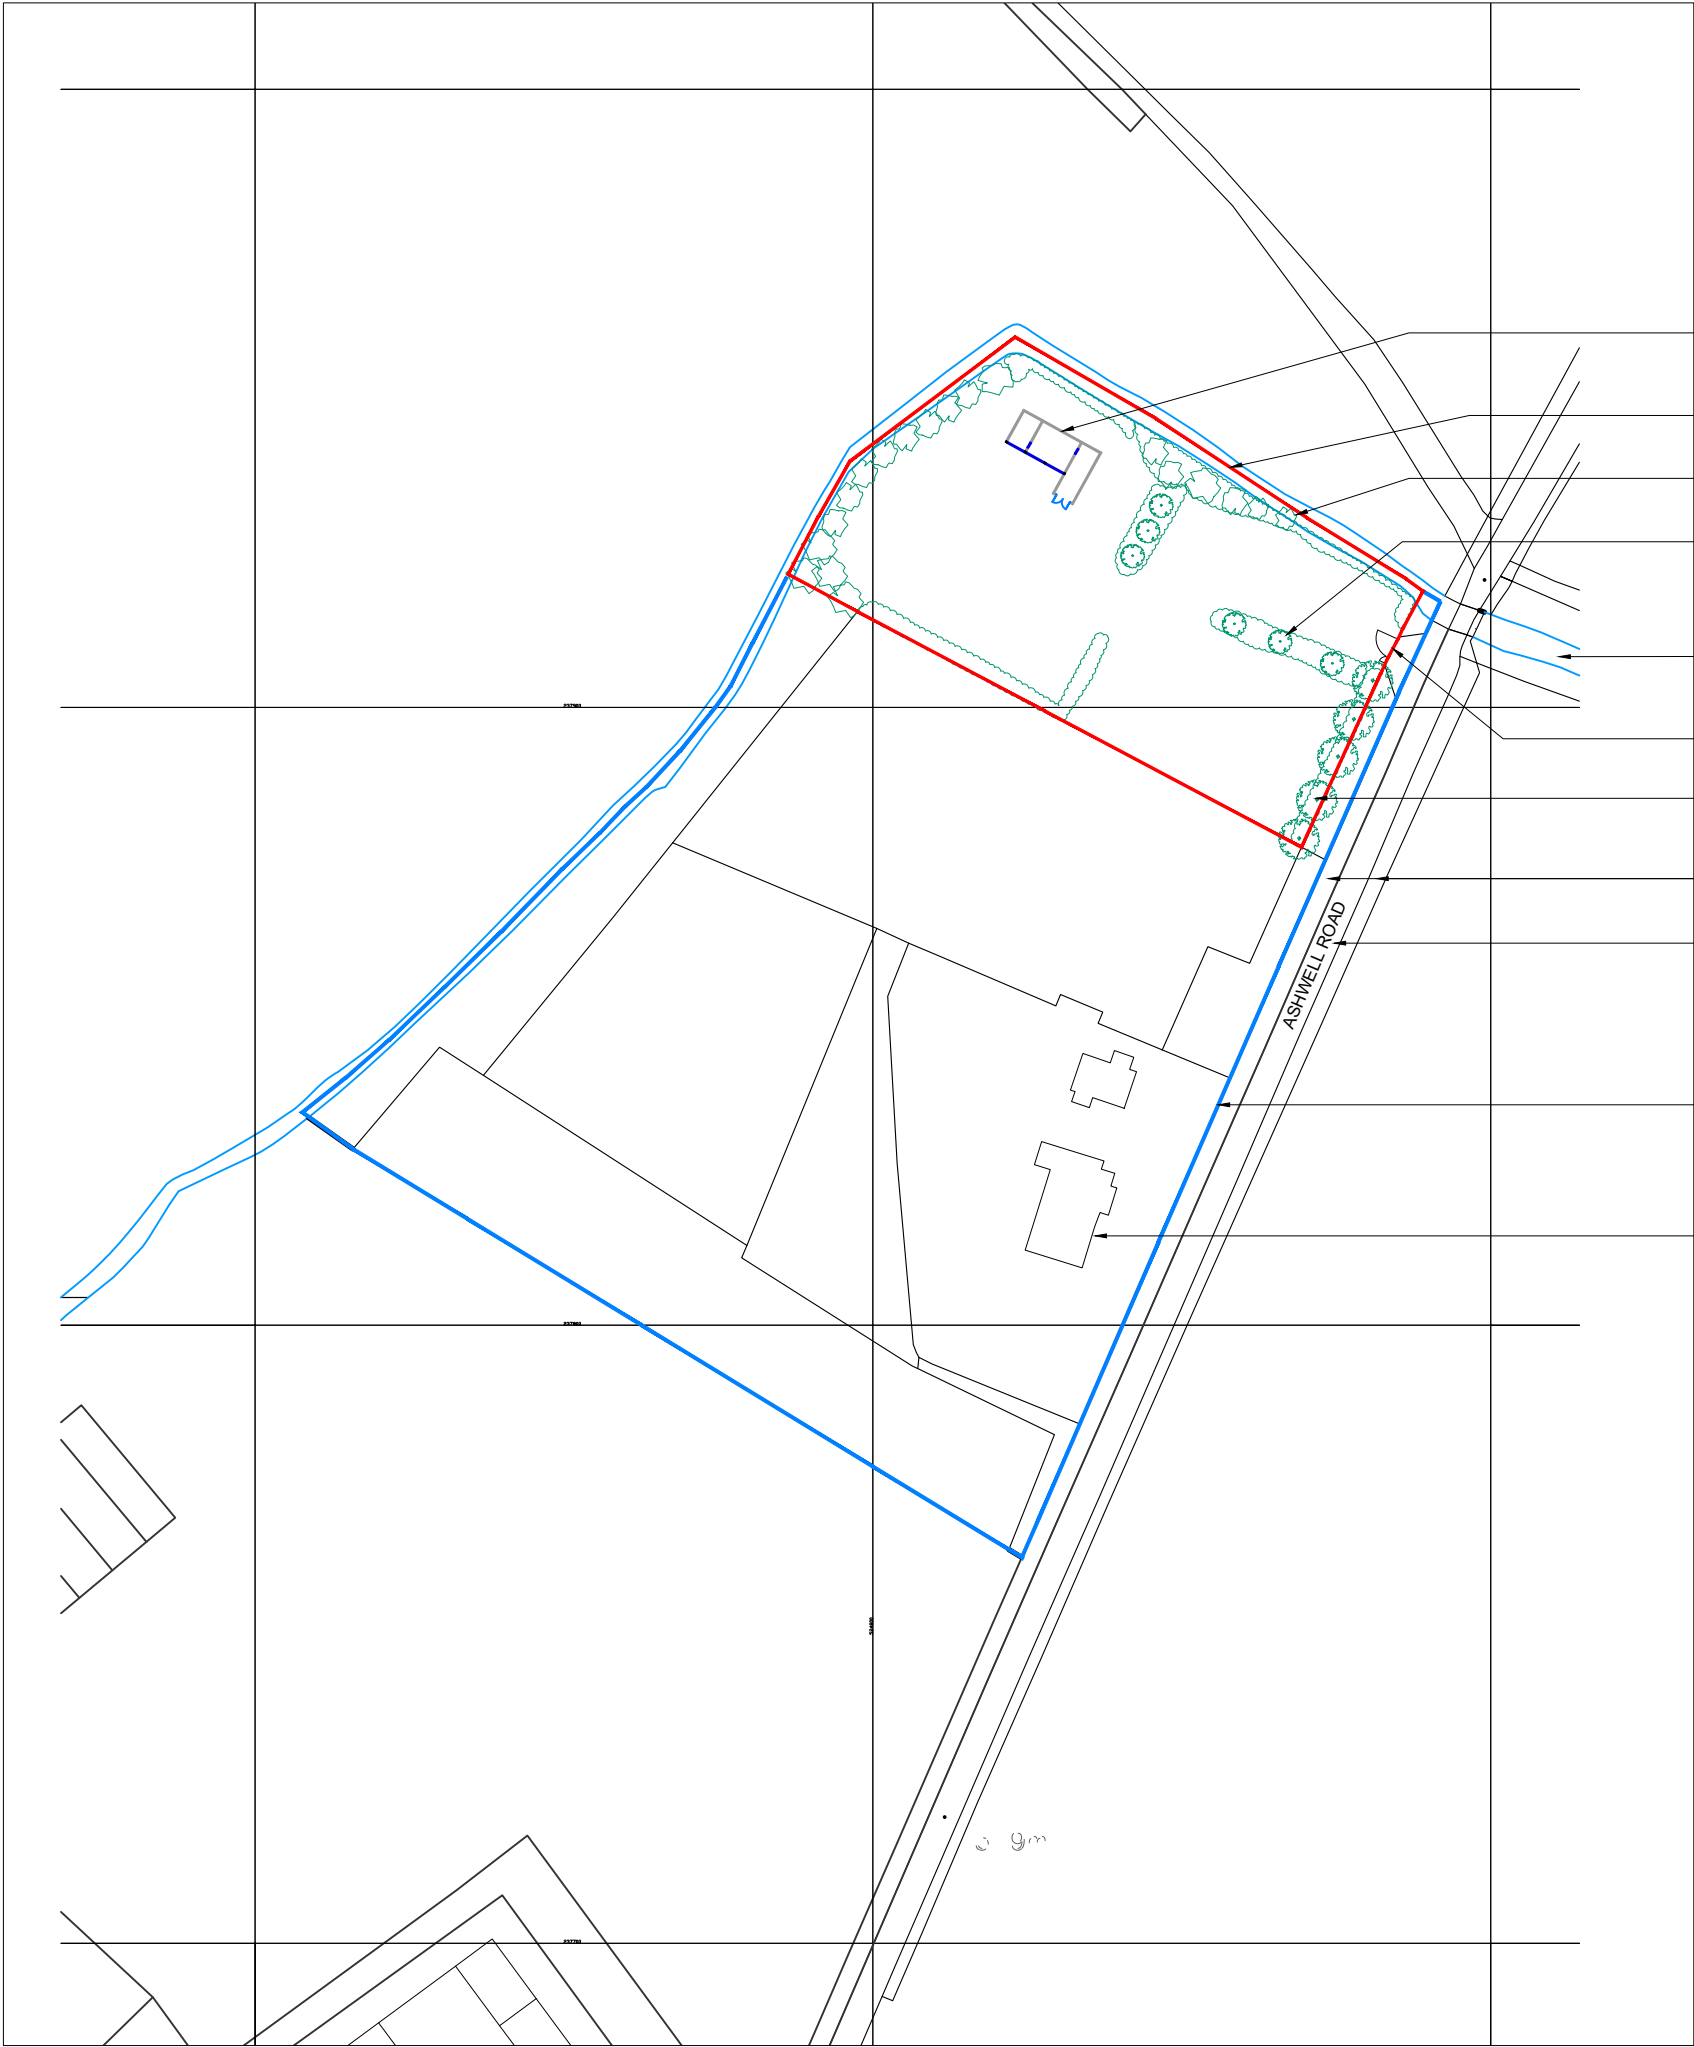

0m 10m 20m 30m 40m 50m
Scale 1:1250

- Existing Lambing shed for conversion
- Site boundary shown red
- Existing dense perimeter planting
- Existing planting - Chestnut, Hazel etc.
- Cat Ditch
- Existing site access & Gates
- Line of established trees & hedges
- Grass verges
- Highway
- Land owned by applicant shown Blue
- The White House

**Colin Eades
and Amy Moss**

Rose Cottage, High Street, Gosmore,
Hitchin, SG4 7QQ
colinwkeades@gmail.com
amy@mosspropertydevelopment.co.uk

Client: **Mr Wainright - Lee**

Project: **Lambing Barn
conversion at The White
House, Newnham**

Drawing
Title: **Site Location Plan**

Dwg no. RWL 001

Drawn: AM Date: MAY 2025 Checked: CE

Scale: 1:1250 @ A3

Revisions:

The content of this drawing is the property of Colin Eades
& Amy Moss and may not be copied in whole or part
without formal consent.